NOTES:

1. FOR CLARITY, ONLY VARIABLE DEPTH DITCHES ARE SHOWN ON THE PROFILE. REFER TO THE TYPICAL SECTIONS AND CROSS SECTIONS FOR DEPENDENT DITCH INFORMATION.
2. FOR DETAILED DRAINAGE INFORMATION, SEE DRAWING NO. DU-36

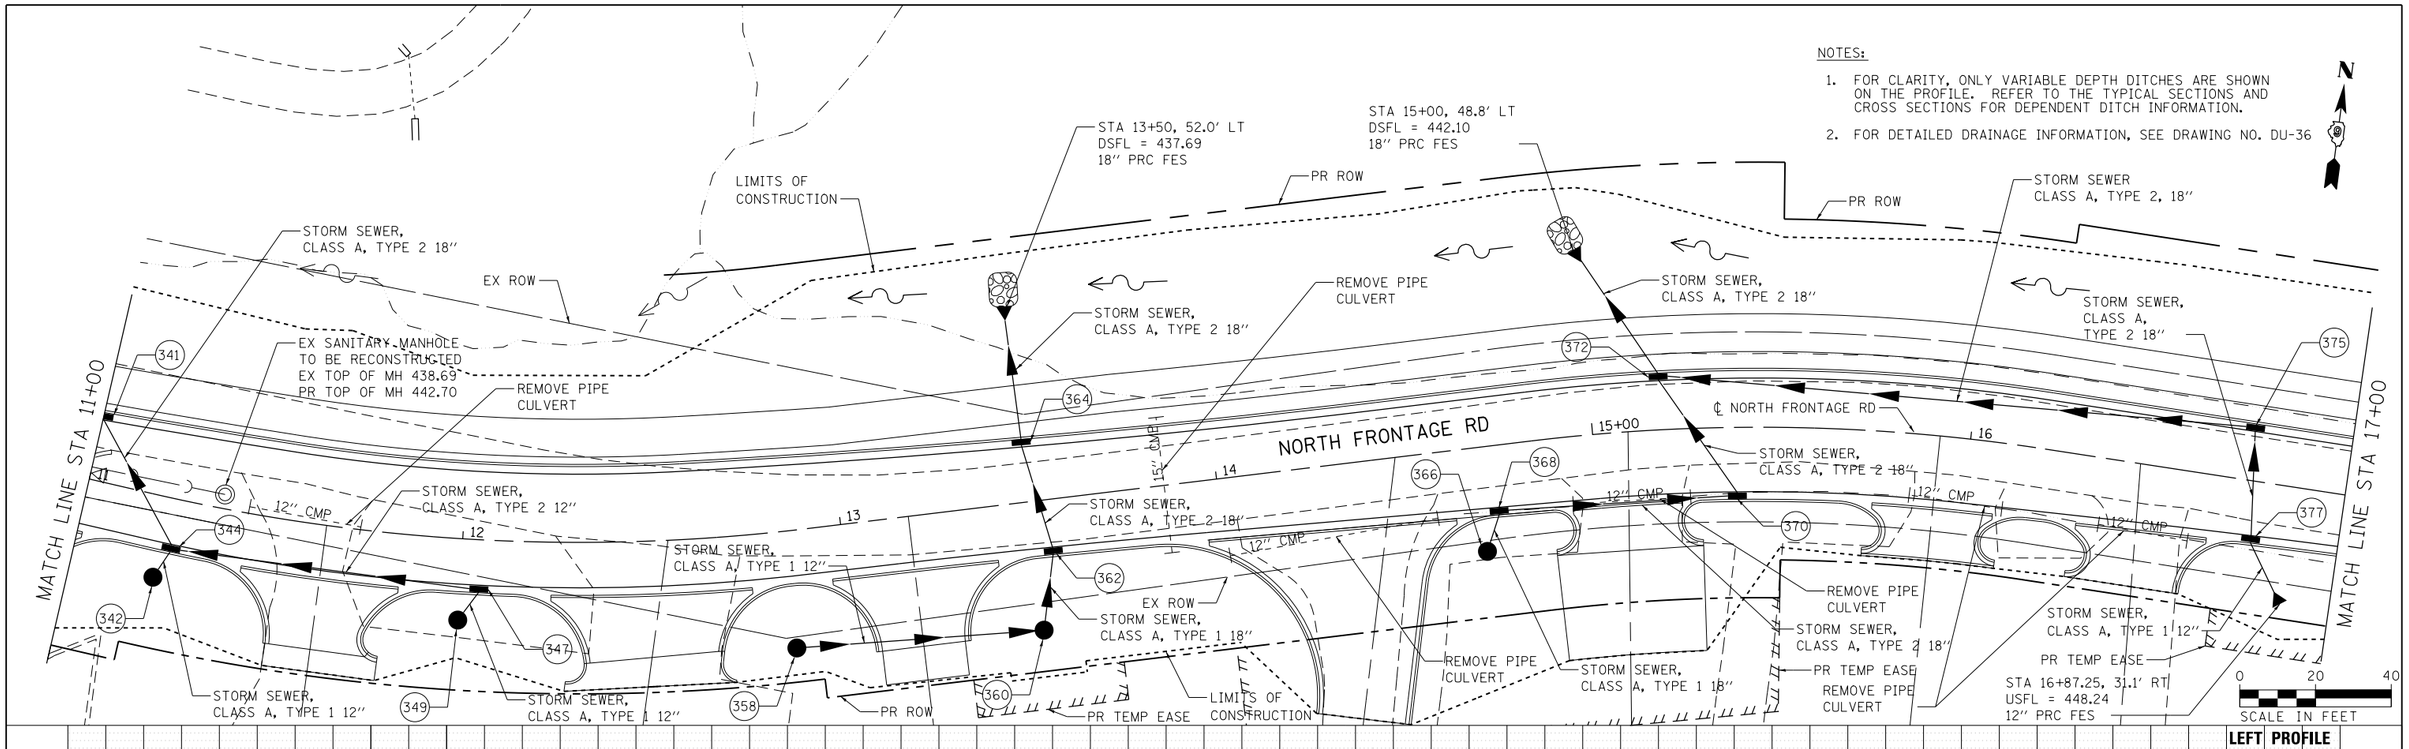

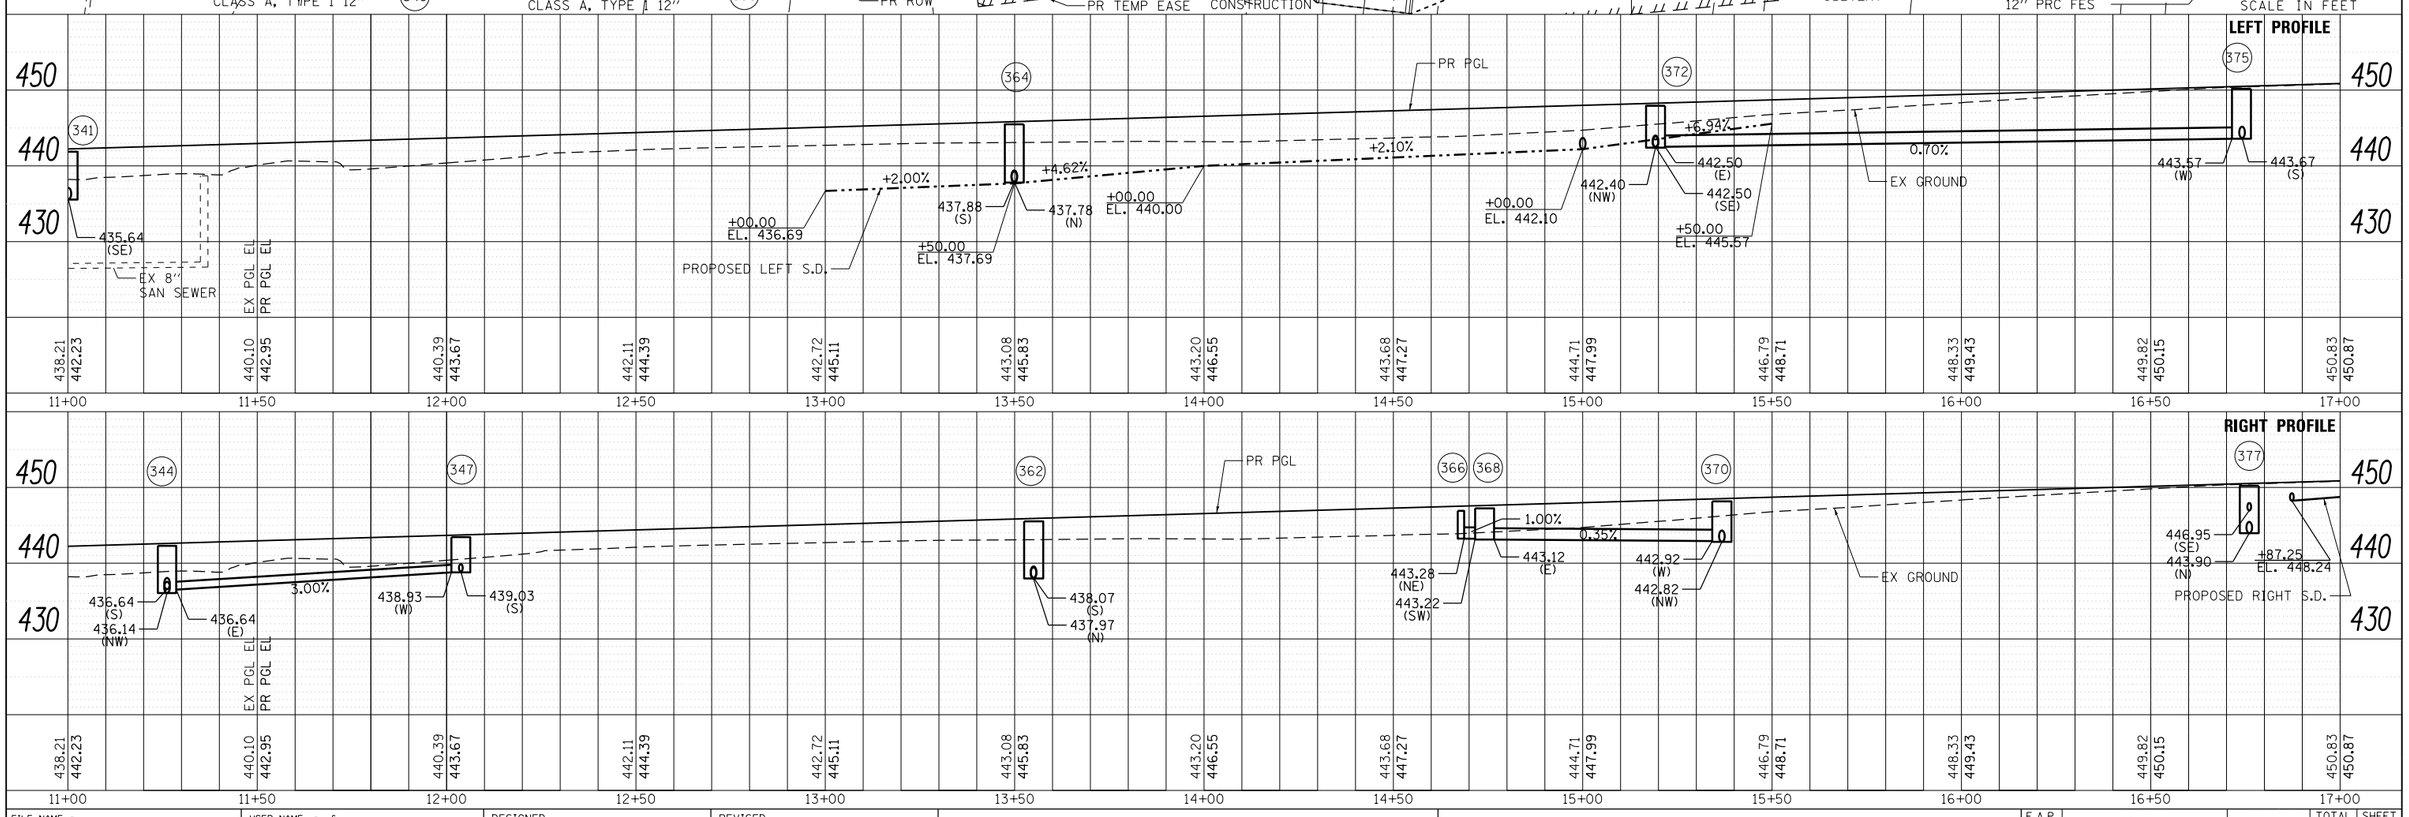

PLAN	SURVEYED	DATE
	PLOTTED	
	DRAWN	BY
	ALIGNMENT CHECKED	
	RT. OF WAY CHECKED	
NOTE BOOK	CADD FILE NAME	
NO.		

PROFILE	SURVEYED	DATE
	PLOTTED	
	DRAWN	BY
	PROFILE CHECKED	
NOTE BOOK	R.M. NOTED	
NO.	STRUCTURE NOTATNS CHKD	

FILE NAME = D978258-sht-drain-25.dgn	USER NAME = mfox	DESIGNED -	REVISED -
		CHECKED -	REVISED -
	PLOT SCALE = 40.0000 ' / in.	DRAWN -	REVISED -
	PLOT DATE = 1/31/2013	CHECKED -	REVISED -

CH2MHILL

STATE OF ILLINOIS
DEPARTMENT OF TRANSPORTATION

DRAINAGE AND UTILITY PLANS
NORTH FRONTAGE ROAD

SCALE: | SHEET 35 OF 43 SHEETS | STA. 11+00.00 | TO STA. 17+00.00

F.A.P. RTE.	SECTION	COUNTY	TOTAL SHEETS	SHEET NO.
331	(1-4)R-2, N-4, TS-4	WILLIAMSON	381	190
	DRAWING NO. DU-35	CONTRACT NO. 78258		
	ILLINOIS FED. AID PROJECT			