NOTES:

1. FOR CLARITY, ONLY VARIABLE DEPTH DITCHES ARE SHOWN ON THE PROFILE. REFER TO THE TYPICAL SECTIONS AND CROSS SECTIONS FOR DEPENDENT DITCH INFORMATION.

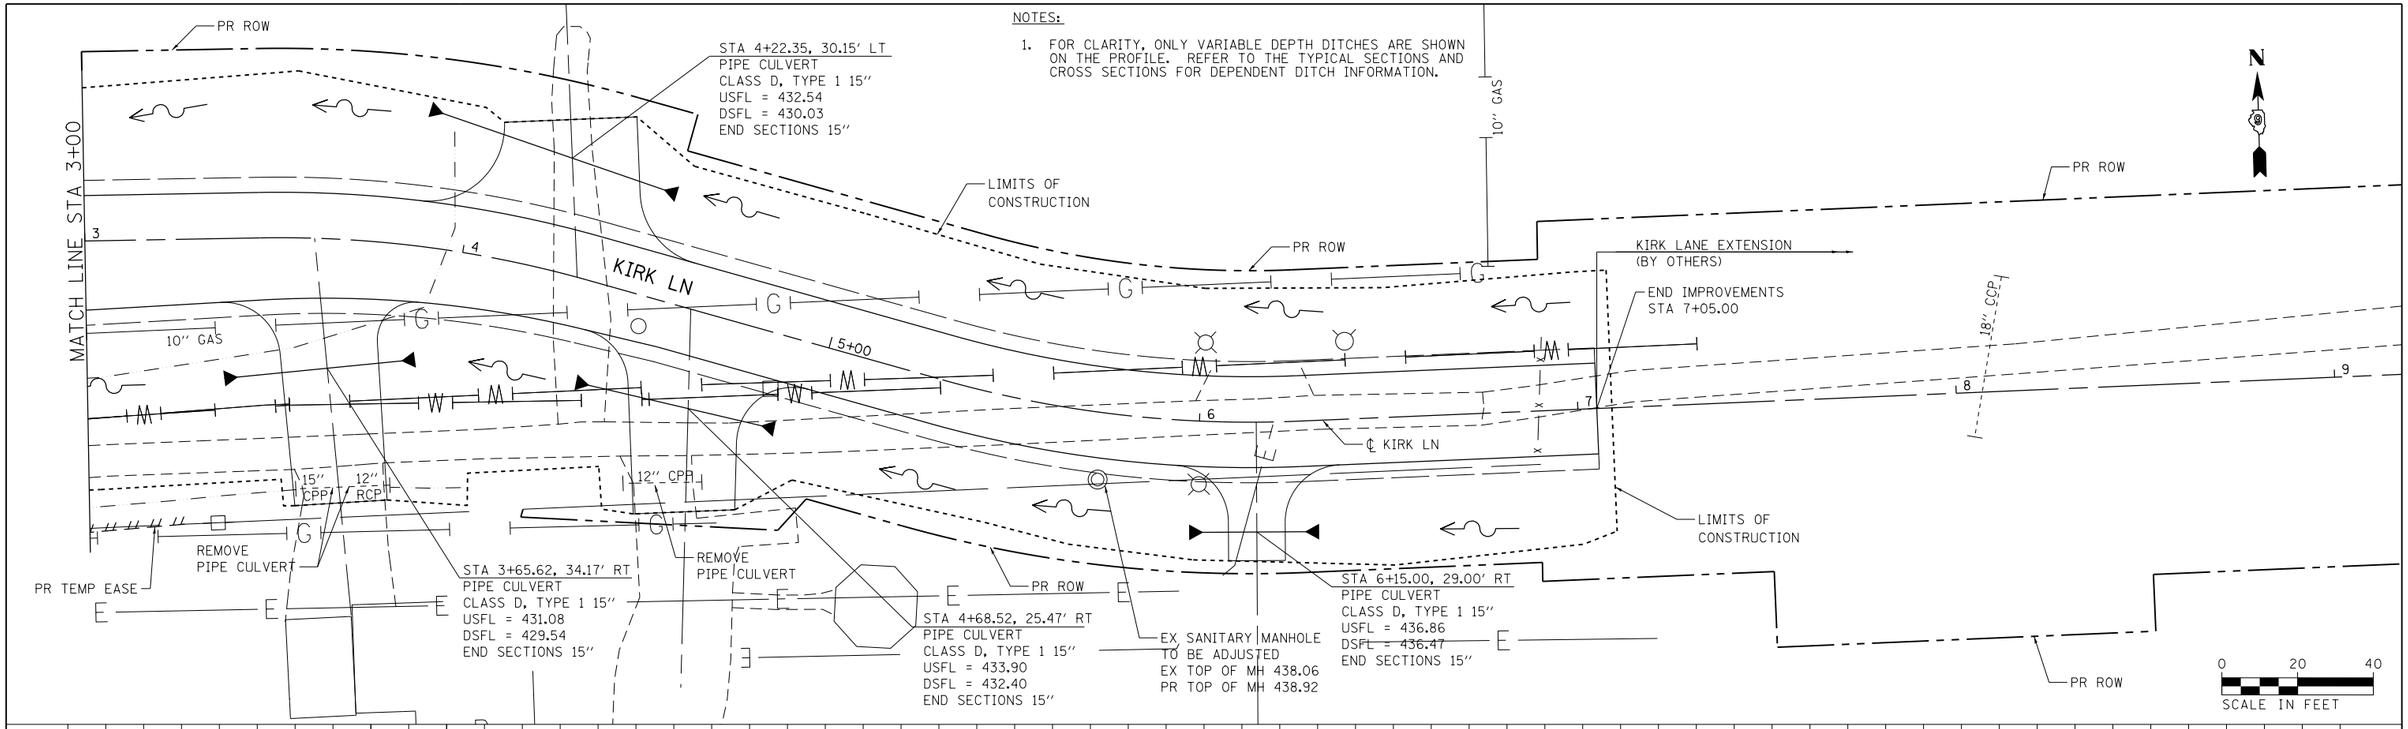

LEFT PROFILE

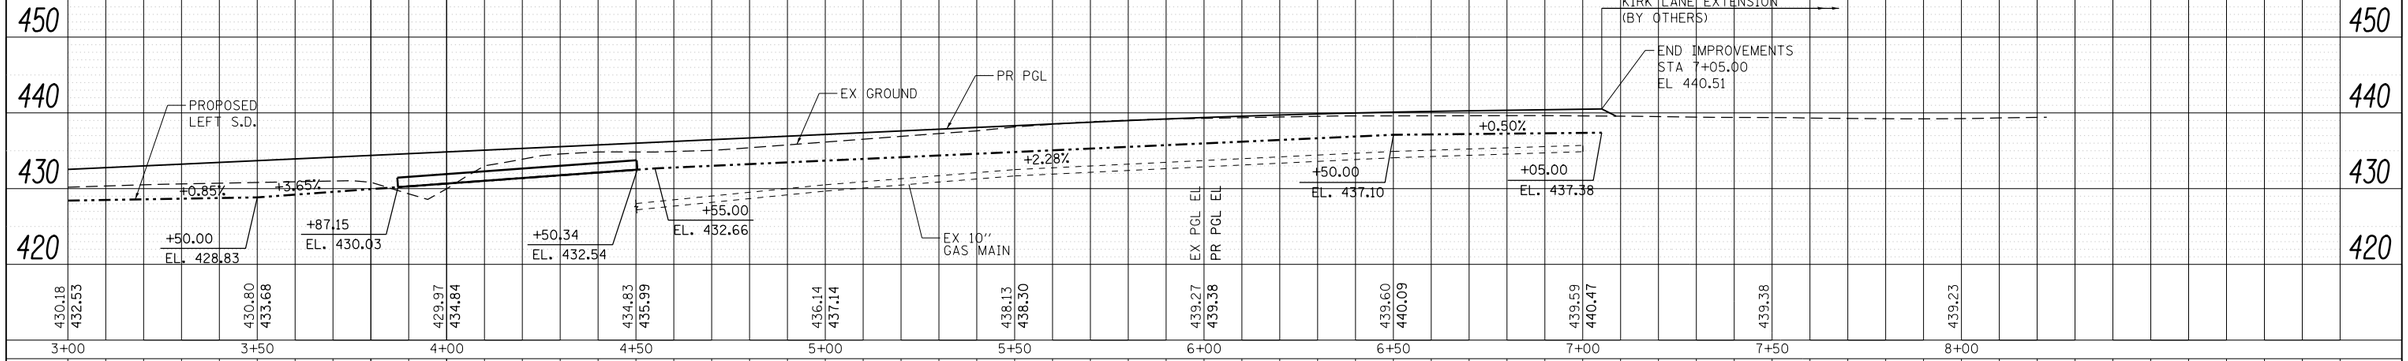

RIGHT PROFILE

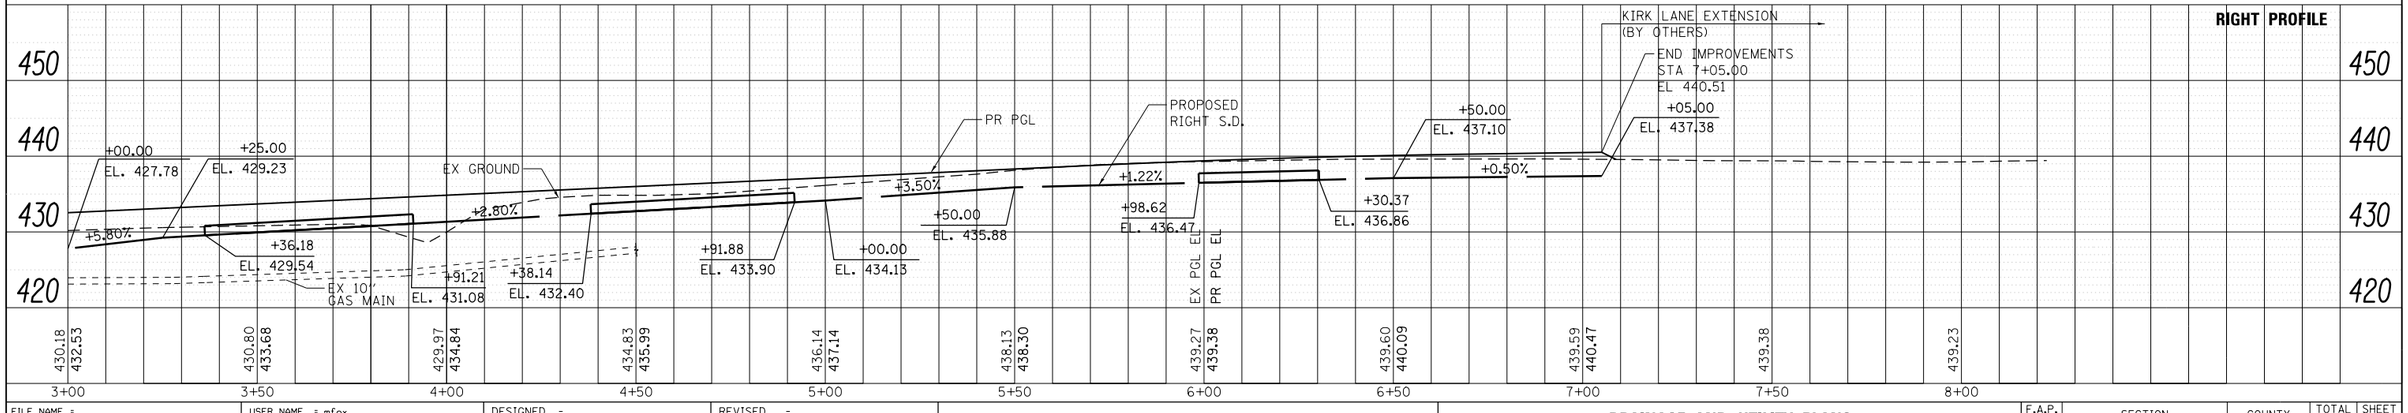

PLAN — SURVEYED, PLOTTED, ALIGNMENT CHECKED, RT. OF WAY CHECKED, CADD FILE NAME, NOTE BOOK, NO., BY, DATE

PROFILE — SURVEYED, PLOTTED, PROFILE CHECKED, BM. NOTED, STRUCTURE NOTATNS CHKD, NOTE BOOK, NO., BY, DATE

FILE NAME = D978258-sht-drain-29.dgn	USER NAME = mfox	DESIGNED -	REVISED -
CH2MHILL		CHECKED -	REVISED -
	PLOT SCALE = 40.0000 ' / in.	DRAWN -	REVISED -
	PLOT DATE = 3/11/2013	CHECKED -	REVISED -

STATE OF ILLINOIS
DEPARTMENT OF TRANSPORTATION

DRAINAGE AND UTILITY PLANS
KIRK LANE

SCALE: | SHEET 40 OF 43 SHEETS | STA. 3+00.00 | TO STA. 7+05.00

F.A.P. RTE.	SECTION	COUNTY	TOTAL SHEETS	SHEET NO.
331	(1-4)R-2, N-4, TS-4	WILLIAMSON	381	195
	DRAWING NO. DU-40	CONTRACT NO. 78258		
	ILLINOIS FED. AID PROJECT			