NOTES:

1. ELEVATIONS GIVEN ARE AT THE EDGE OF PAVEMENT, UNLESS OTHERWISE INDICATED.

LEGEND

⊕ SPOT ELEVATION LOCATION

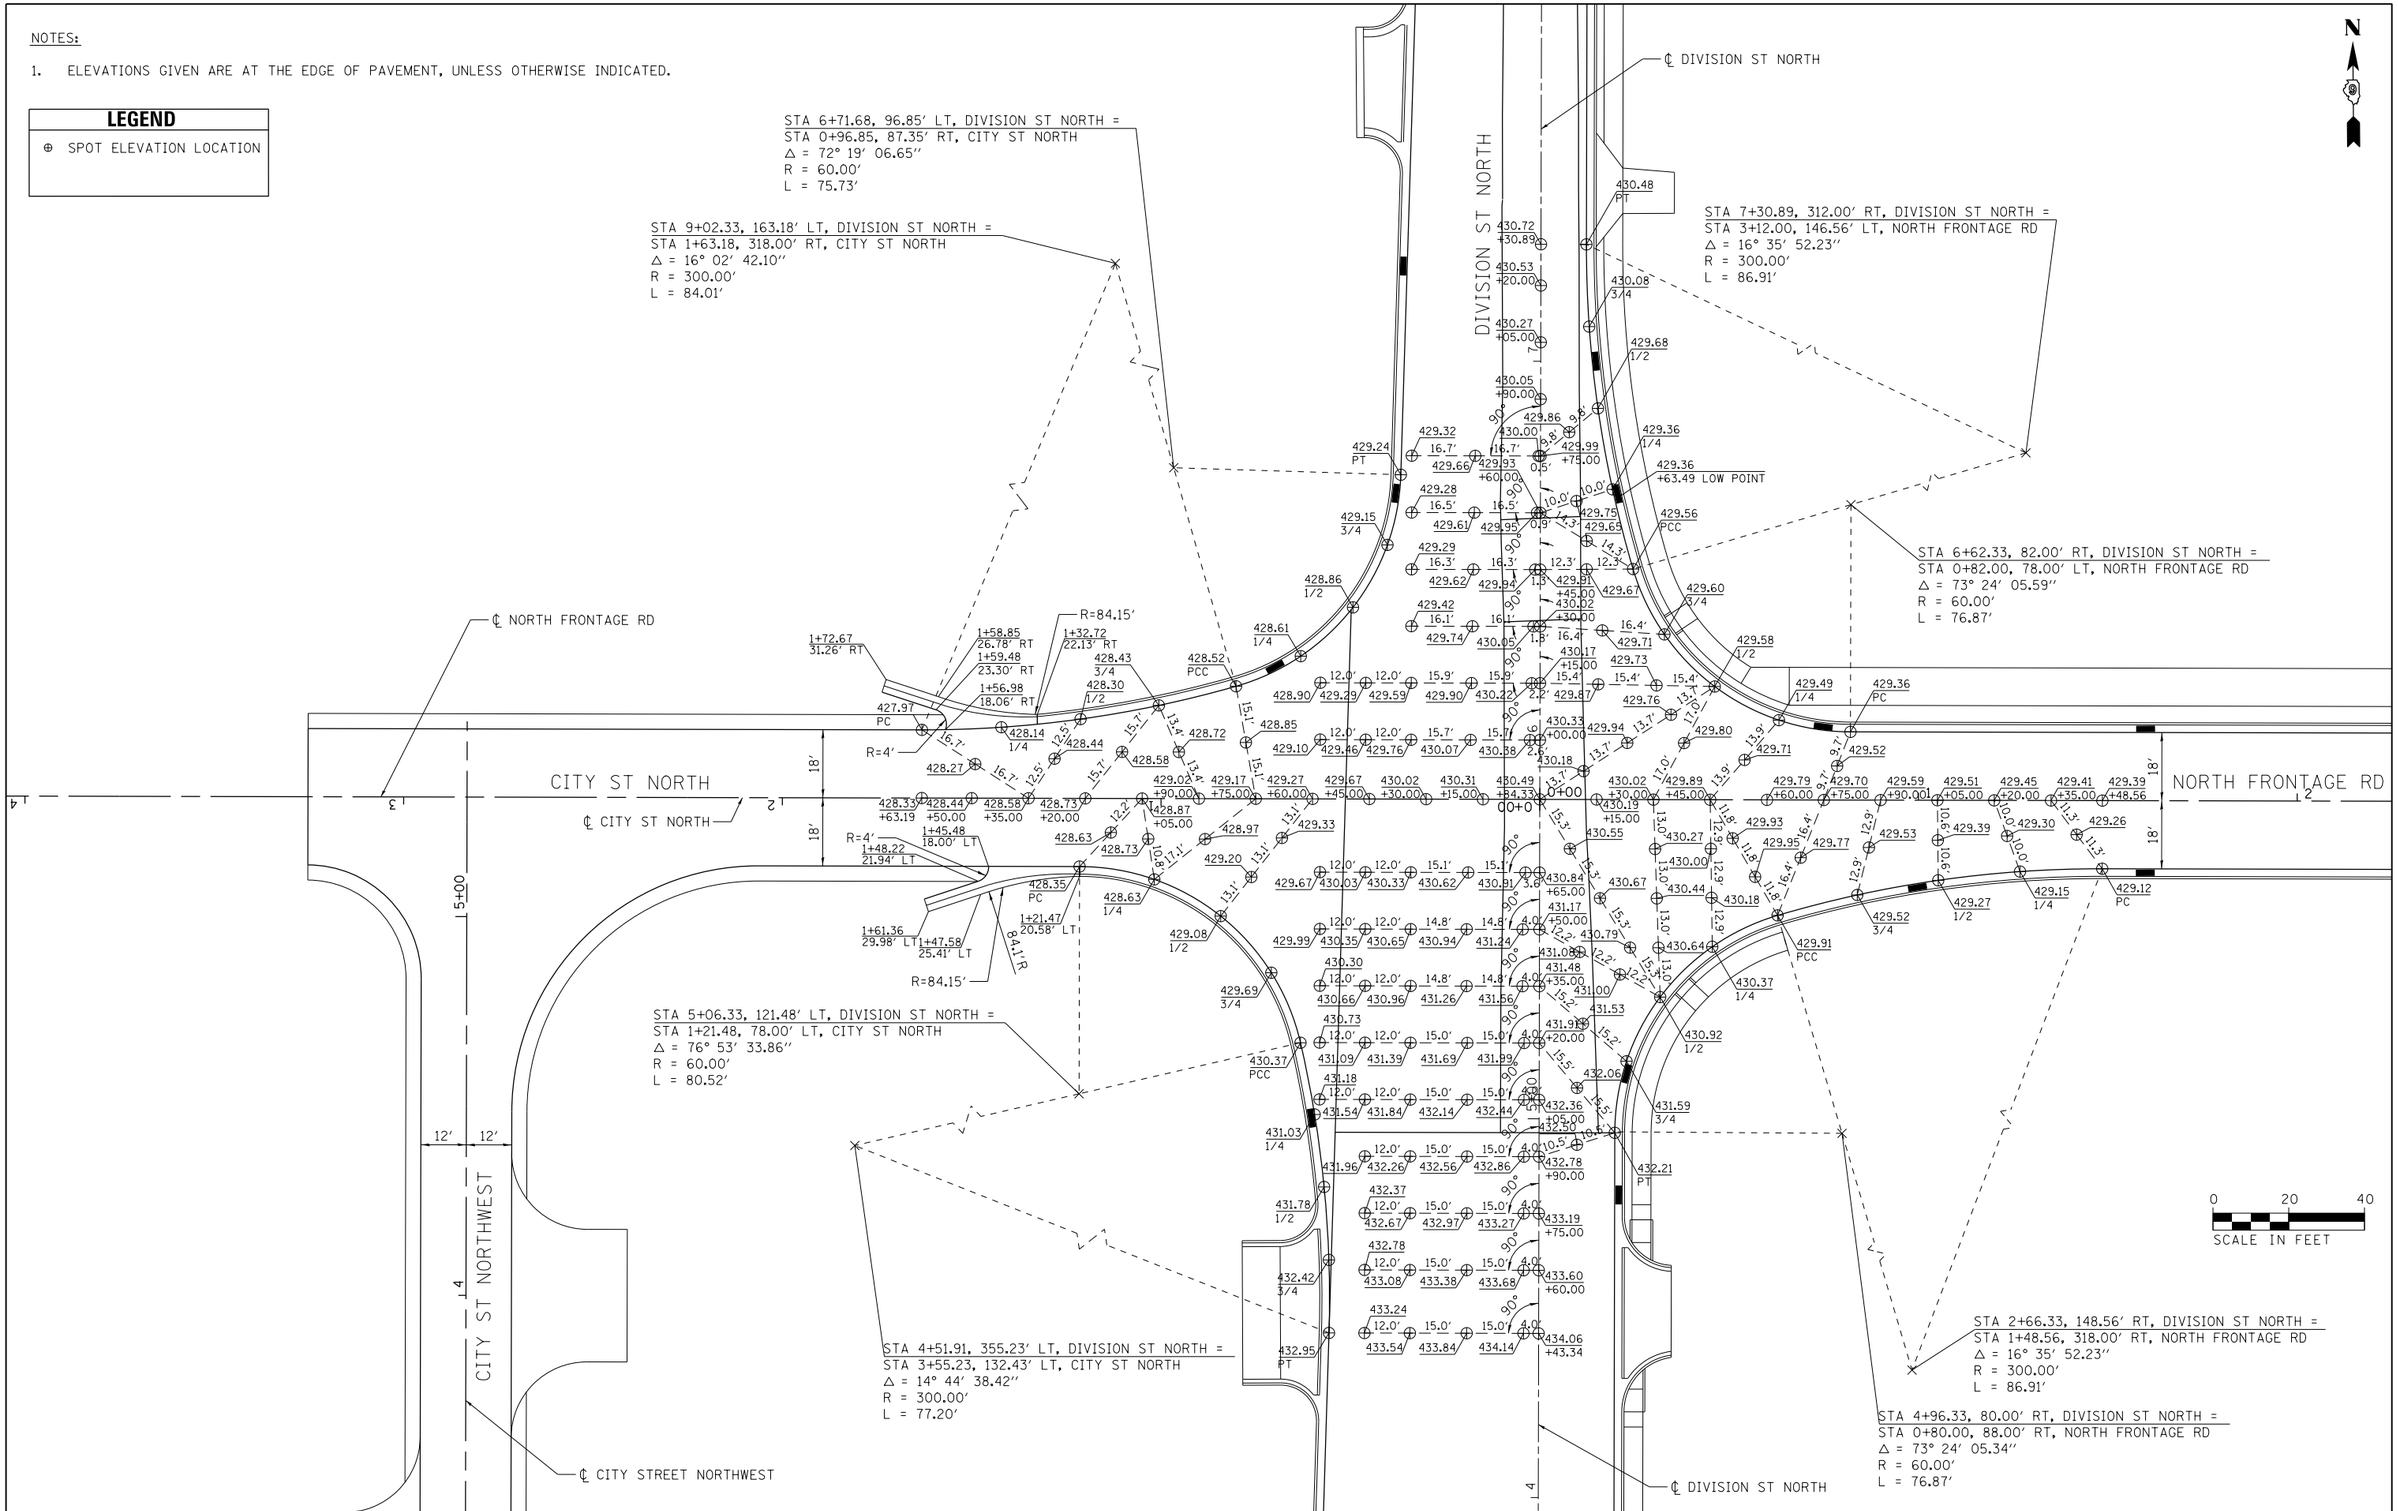

FILE NAME = D978258-sht-intersec-11.dgn	USER NAME = mfox	DESIGNED - KN	REVISED -
		DRAWN - AS	REVISED -
	PLOT SCALE = 40.0000 ′ / in.	CHECKED -	REVISED -
	PLOT DATE = 3/11/2013	DATE -	REVISED -

CH2MHILL®

STATE OF ILLINOIS
DEPARTMENT OF TRANSPORTATION

INTERSECTION DETAILS
DIVISION STREET NORTH AND NORTH FRONTAGE ROAD

SCALE: | SHEET NO. 11 OF 17 SHEETS | STA. | TO STA.

F.A.P. RTE.	SECTION	COUNTY	TOTAL SHEETS	SHEET NO.
331	(1-4)R-2, N-4, TS-4	WILLIAMSON	381	215
	DRAWING NO. ID-11	CONTRACT NO. 78258		
		ILLINOIS FED. AID PROJECT		