NOTES:

1. ELEVATIONS GIVEN ARE AT THE EDGE OF PAVEMENT, UNLESS OTHERWISE INDICATED.

LEGEND

⊕ SPOT ELEVATION LOCATION

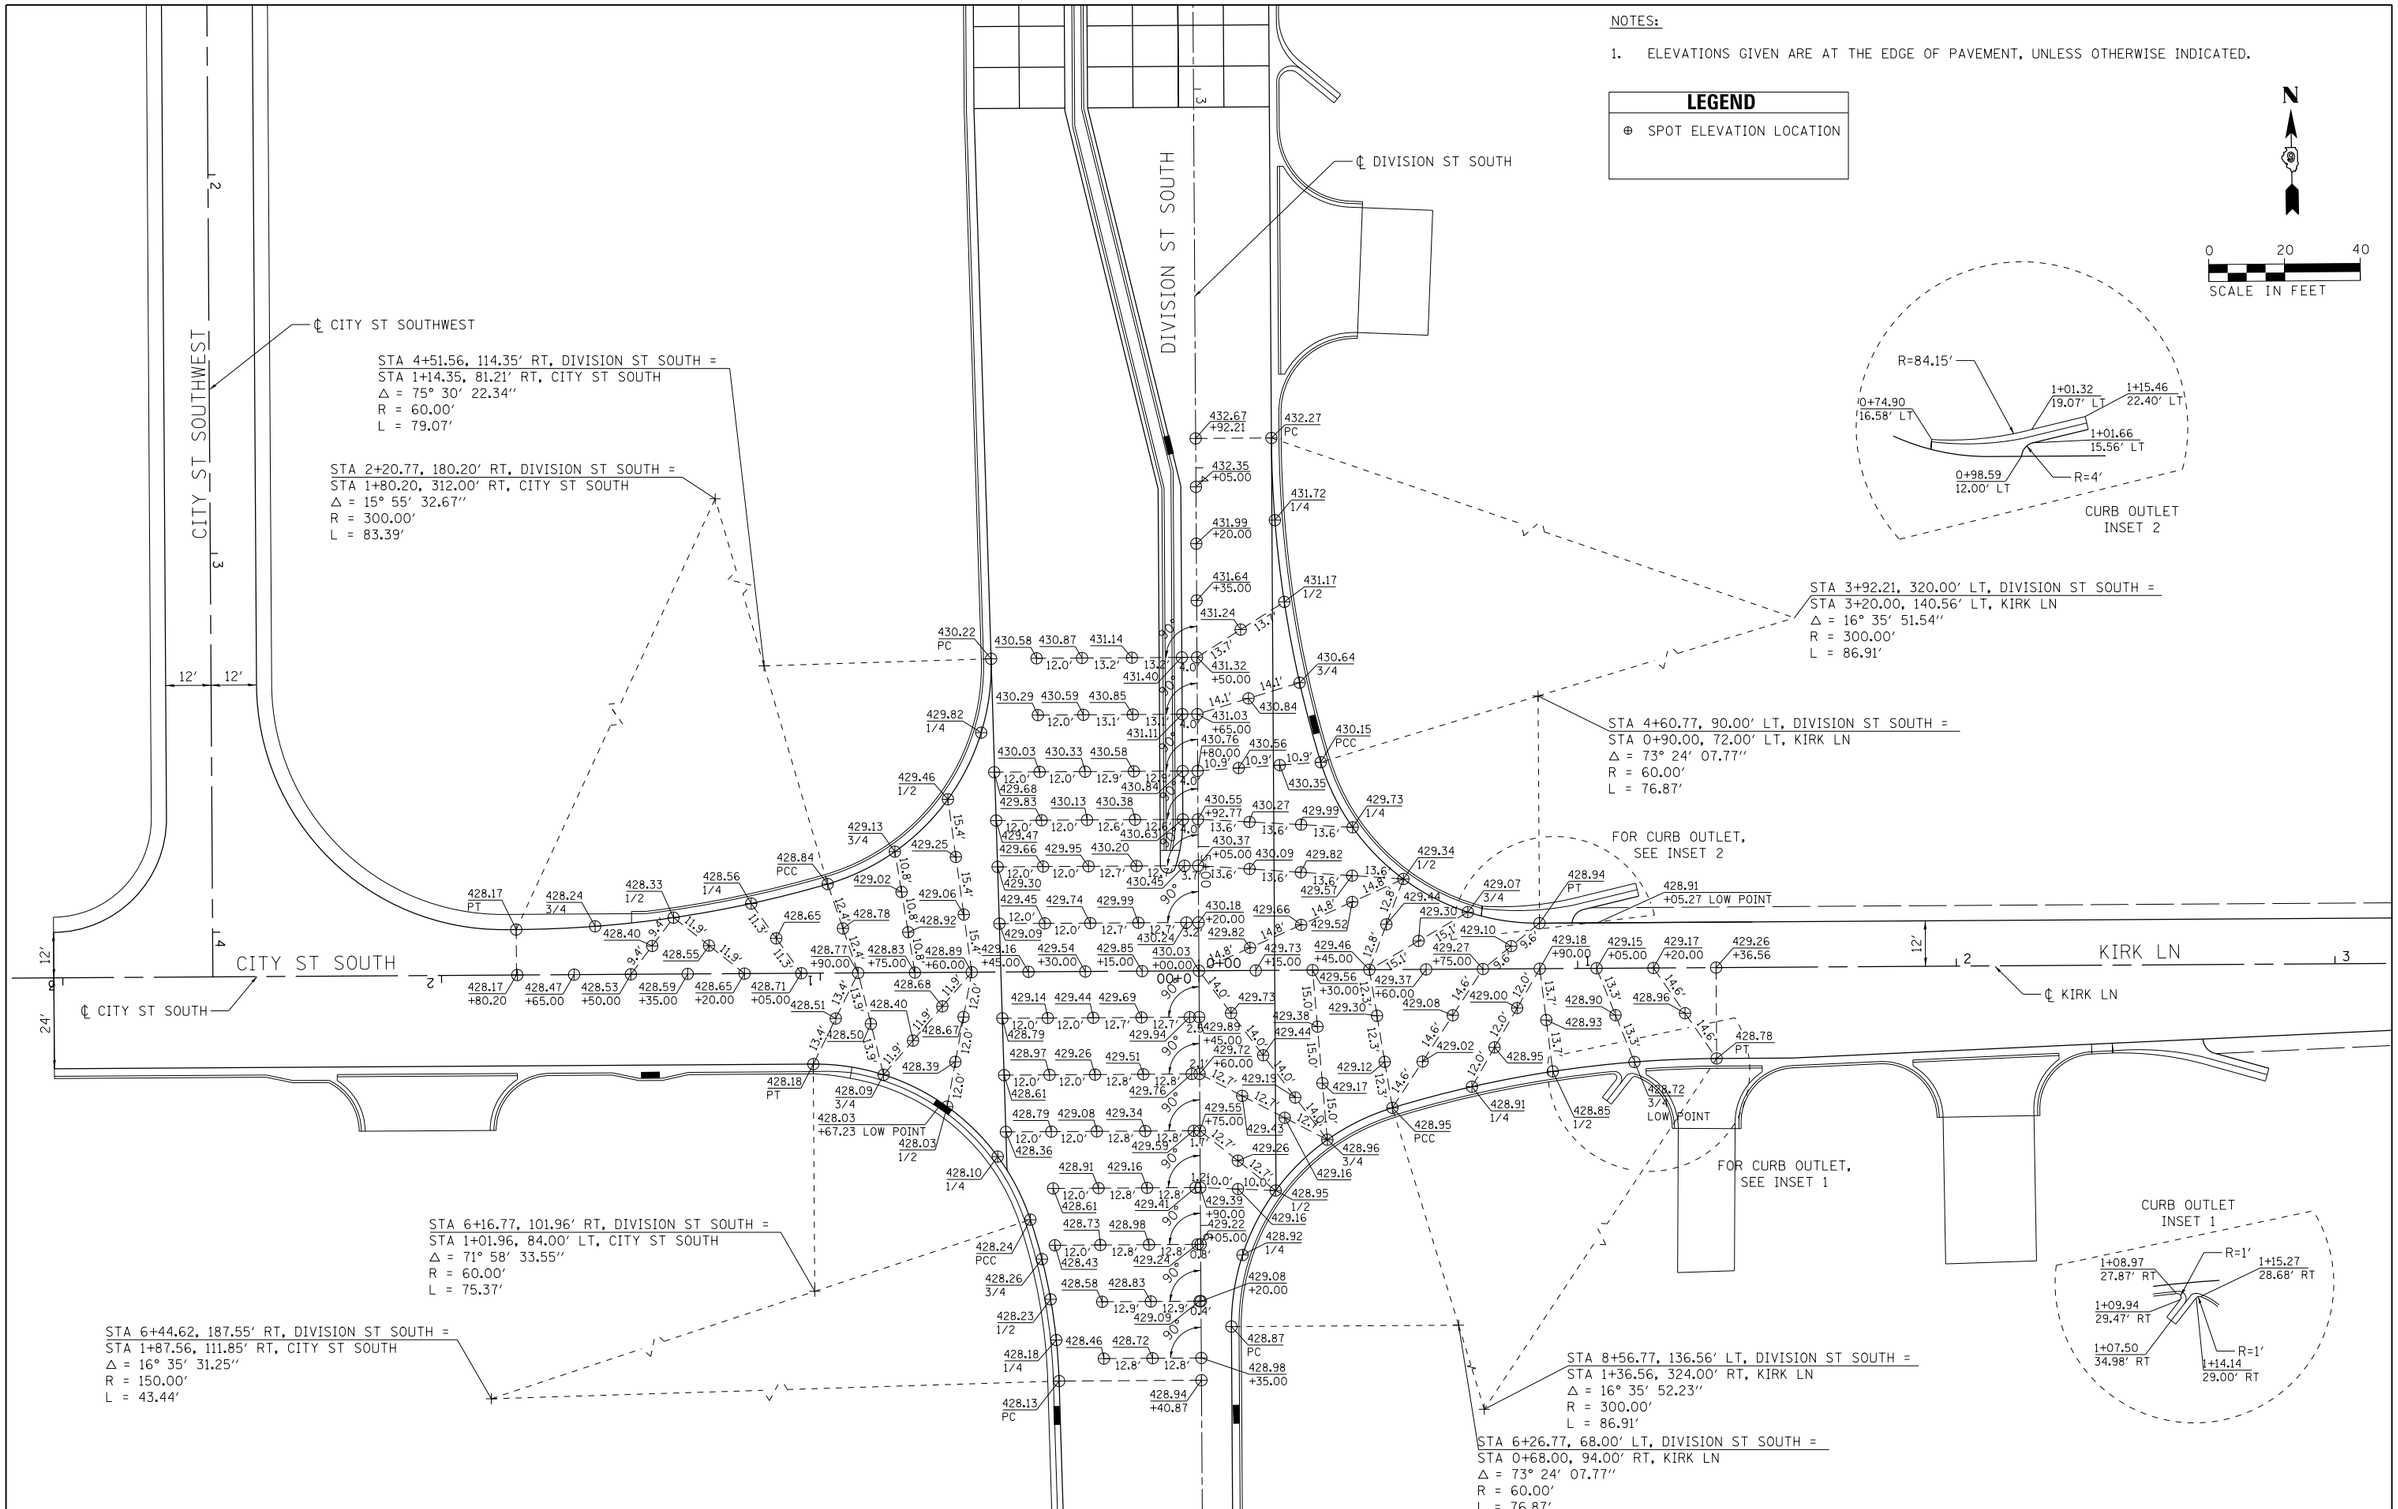

FILE NAME = D978258-sht-intersec-13.dgn	USER NAME = mfox	DESIGNED - KN	REVISED -	STATE OF ILLINOIS DEPARTMENT OF TRANSPORTATION	INTERSECTION DETAILS DIVISION STREET SOUTH AND KIRK LANE
CH2MHILL®		DRAWN - AS	REVISED -		
	PLOT SCALE = 40.0000 ' / in.	CHECKED -	REVISED -		
	PLOT DATE = 3/11/2013	DATE -	REVISED -		SCALE: SHEET NO. 13 OF 17 SHEETS STA. TO STA.

F.A.P. RTE.	SECTION	COUNTY	TOTAL SHEETS	SHEET NO.
331	(1-4)R-2, N-4, TS-4	WILLIAMSON	381	217
DRAWING NO. ID-13		CONTRACT NO. 78258		
		ILLINOIS FED. AID PROJECT		