F.A.P. RTE.	SECTION	COUNTY	TOTAL SHEETS	SHEET NO.
335	119R-2	LAKE	439	151
STA. 432+83.12		TO STA. 470+56.84		
FED. ROAD DIST. NO.	ILLINOIS	FED. AID PROJECT		

60B01

PLAN
SURVEYED
DRAWN
ALIGNMENT CHECKED
NOTE BOOK
NO.
ADD FILE NAME
BY
DATE

PROFILE
SURVEYED
DRAWN
GRADES CHECKED
NOTE BOOK
NO.
STRUCTURE NO(S)
BY
DATE

MATCH LINE STATION 23+00 - SHEET 9 OF 10

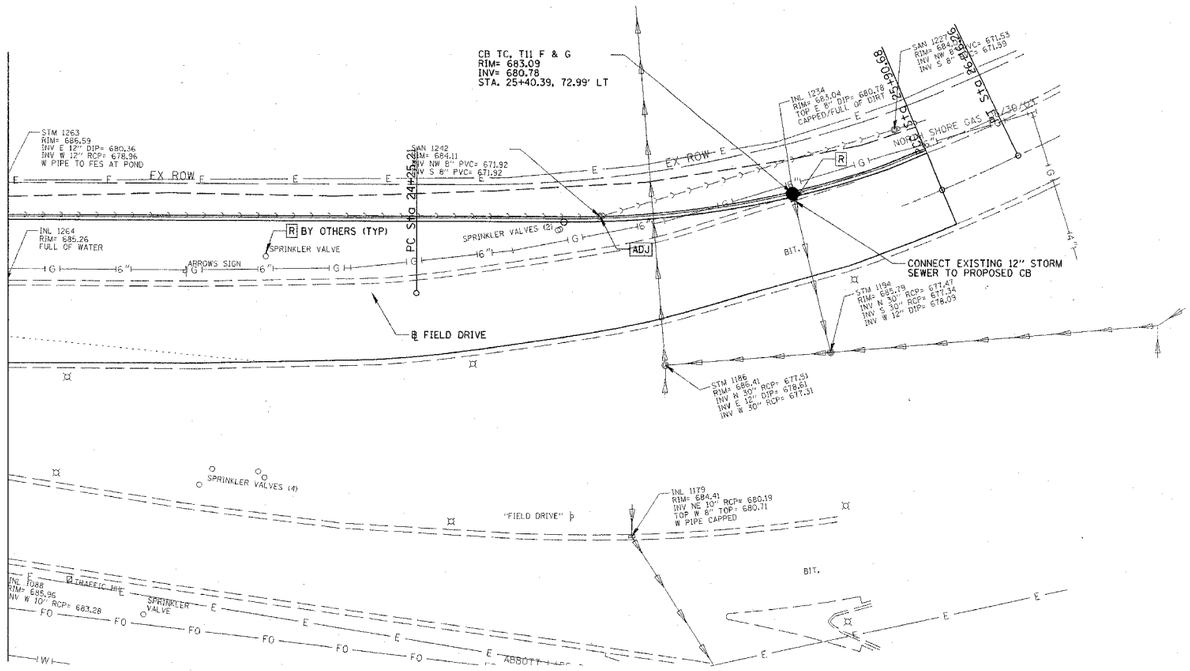

PROP. CURVE PRFIELD-1
PI STA. = 25+09.07
Δ = 22° 56′ 03″ (LT)
D = 13° 51′ 36″
R = 413.39′
T = 83.86′
L = 165.47′
E = 8.42′
P.C. STA = 24+25.21
P.T. STA = 25+90.68

PROP. CURVE PRFIELD-2
PI STA. = 26+03.47
Δ = 2° 44′ 54″ (LT)
D = 10° 44′ 49″
R = 533.13′
T = 12.79′
L = 25.57′
E = 0.15′
P.C. STA = 25+90.68
P.T. STA = 26+16.26

LEGEND
EXISTING STORM SEWER REMOVAL

20 0 20 40 60 80 100
SCALE IN FEET

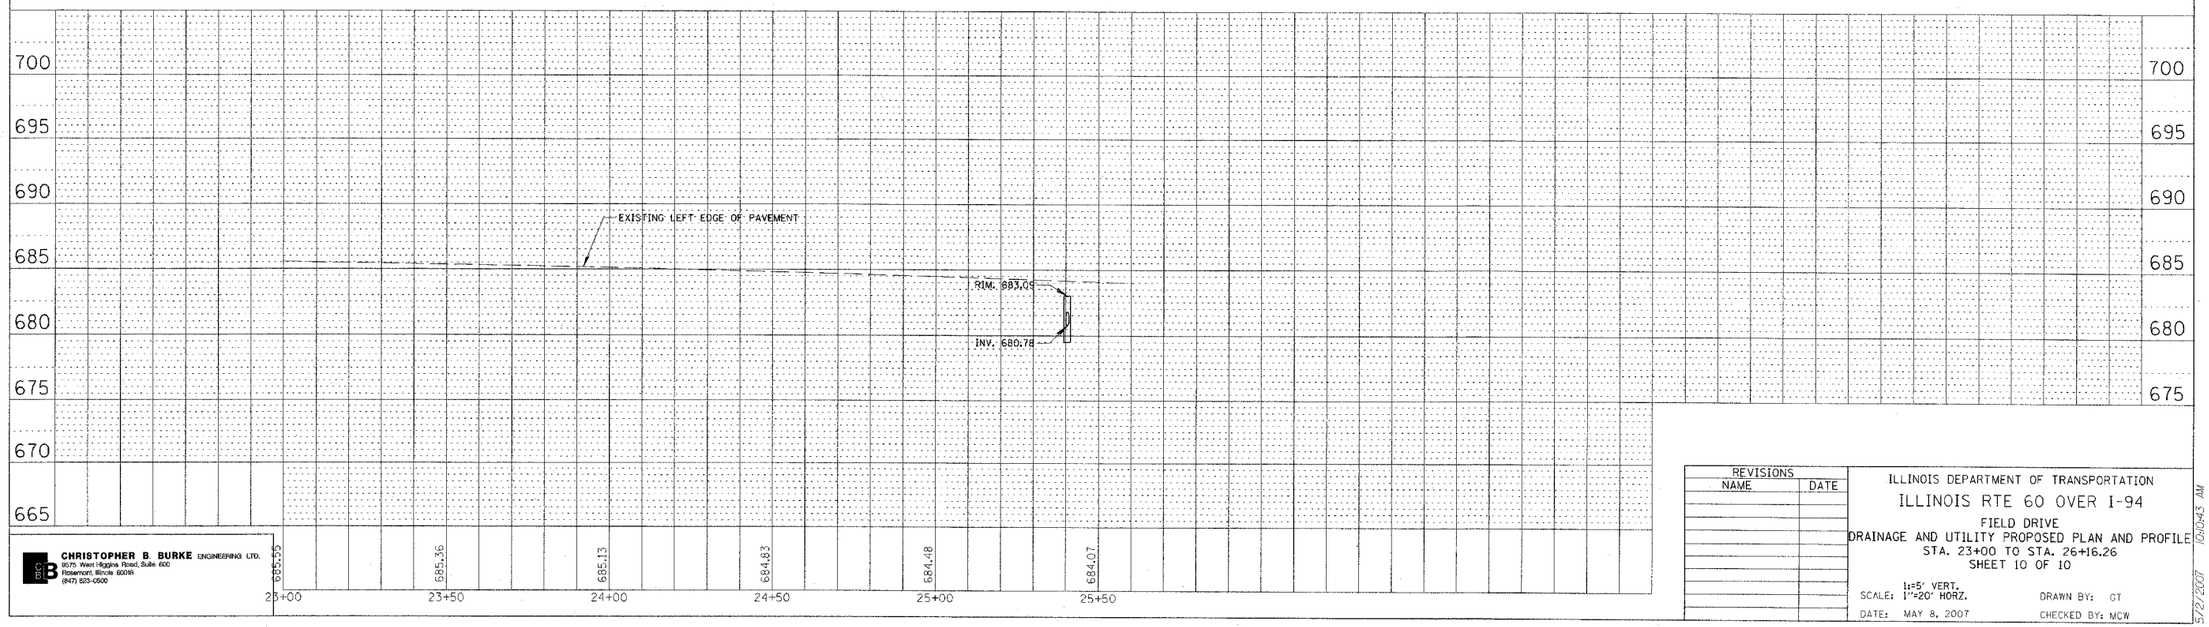

CHRISTOPHER B. BURKE ENGINEERING LTD.
9575 West Higgins Road, Suite 600
Rosemont, Illinois 60018
(847) 823-0500

REVISIONS NAME	DATE

ILLINOIS DEPARTMENT OF TRANSPORTATION
ILLINOIS RTE 60 OVER I-94
FIELD DRIVE
DRAINAGE AND UTILITY PROPOSED PLAN AND PROFILE
STA. 23+00 TO STA. 26+16.26
SHEET 10 OF 10

SCALE: 1"=5' VERT. 1"=20' HORZ.
DRAWN BY: GT
DATE: MAY 8, 2007
CHECKED BY: MCW

N:\Land\Projects\0392\CIVIL\0392_FIELD_DI.DGN
5/22/2007 10:04:43 AM