F.A.P. RTE.	SECTION	COUNTY	TOTAL SHEETS	SHEET NO.
335	119R-2	LAKE	439	173
STA. 432+83.12		TO STA. 470+56.84		
FED. ROAD DIST. NO.	ILLINOIS	FED. AID PROJECT		

60B01

MATCHLINE IL RTE 60 STA. 458+50.00 - SHEET 2 OF 5

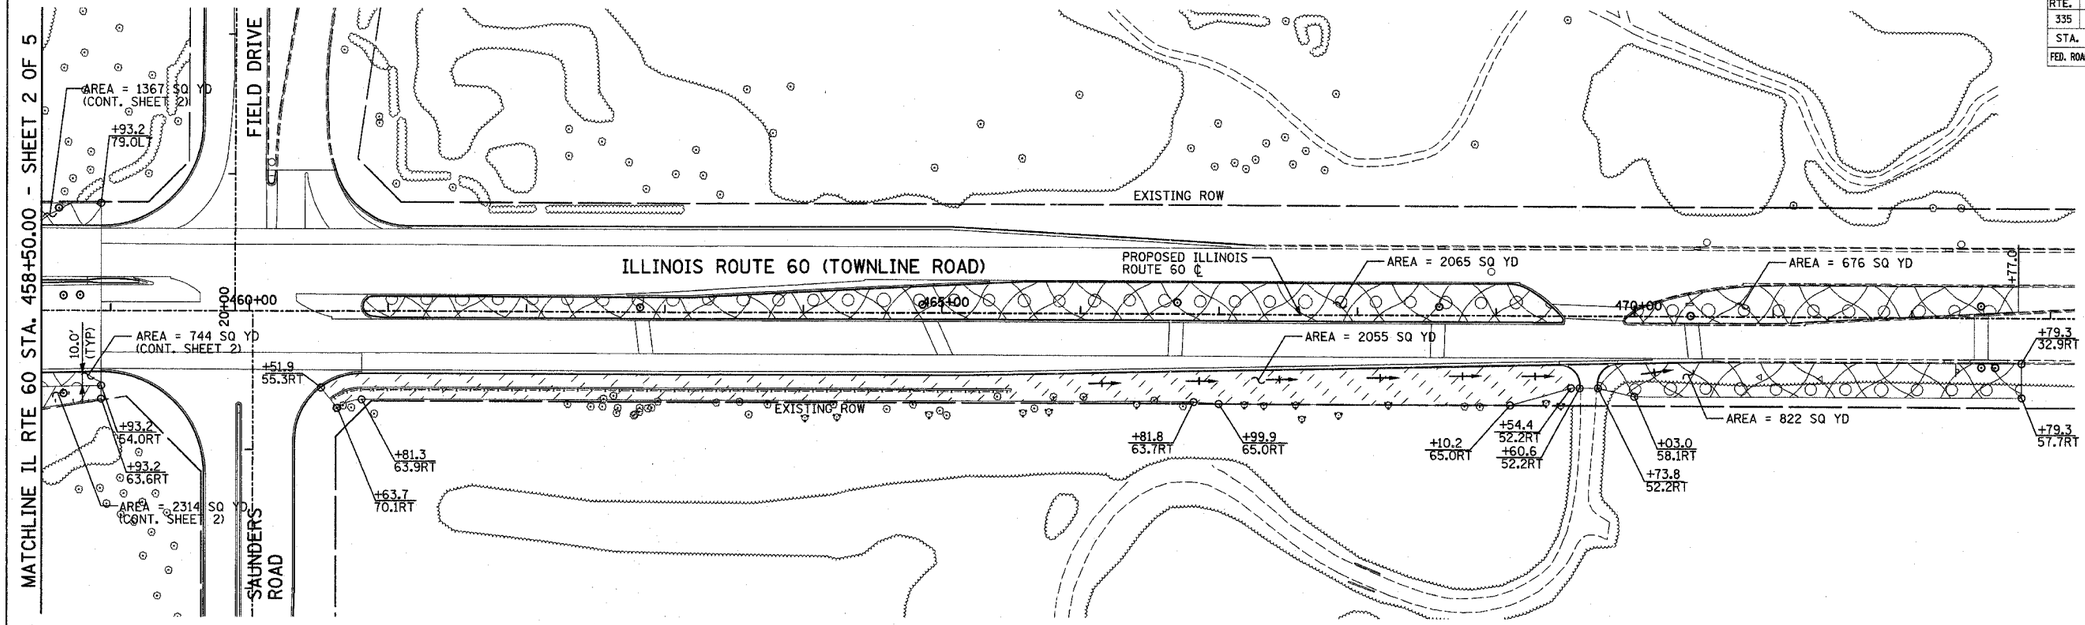

LEGEND:

- SEEDING CLASS 2A, 4" TOPSOIL AND NUTRIENTS WITH EROSION CONTROL BLANKET
- SEEDING CLASS 3, 4" TOPSOIL AND NUTRIENTS WITH EROSION CONTROL BLANKET
- SEEDING CLASS 4A, 4" TOPSOIL AND NUTRIENTS WITH EROSION CONTROL BLANKET
- SODDING, 4" TOPSOIL AND NUTRIENTS

NOTES:

1. SEE ALSO LANDSCAPING AND EROSION CONTROL PLAN SHEET 6 OF 6, FOR ADDITIONAL LANDSCAPING.

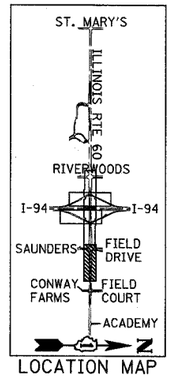

LOCATION MAP

50 0 50 100

SCALE: 1" = 50'-0"

REVISIONS NAME	DATE

ILLINOIS DEPARTMENT OF TRANSPORTATION

ILLINOIS RTE 60 OVER I-94

LANDSCAPING PLANS
IL RTE 60 STA. 458+50.00 TO 470+56.84
SHEET 3 OF 5

SCALE: 1"=50'-0" DRAWN BY: CBS
DATE: MAY 8, 2007 CHECKED BY: MPG

TY·LIN INTERNATIONAL

p:\60245811-60\road\60hd_sht02.dgn 05/07/2007 12:11:09 PM