F.A.P RTE.	SECTION	COUNTY	TOTAL SHEETS	SHEET NO.
335	119R-2	LAKE	439	439G
STA. 432+83.12	TO STA. 470+56.84			
FED. ROAD DIST. NO.	ILLINOIS	FED. AID PROJECT 60B01		

PLAN	
NOTE BOOK	SURVEYED
NO.	PLOTTED
	ALIGNMENT CHECKED
	RT. OF WAY CHECKED
	CADD FILE NAME
BY	DATE

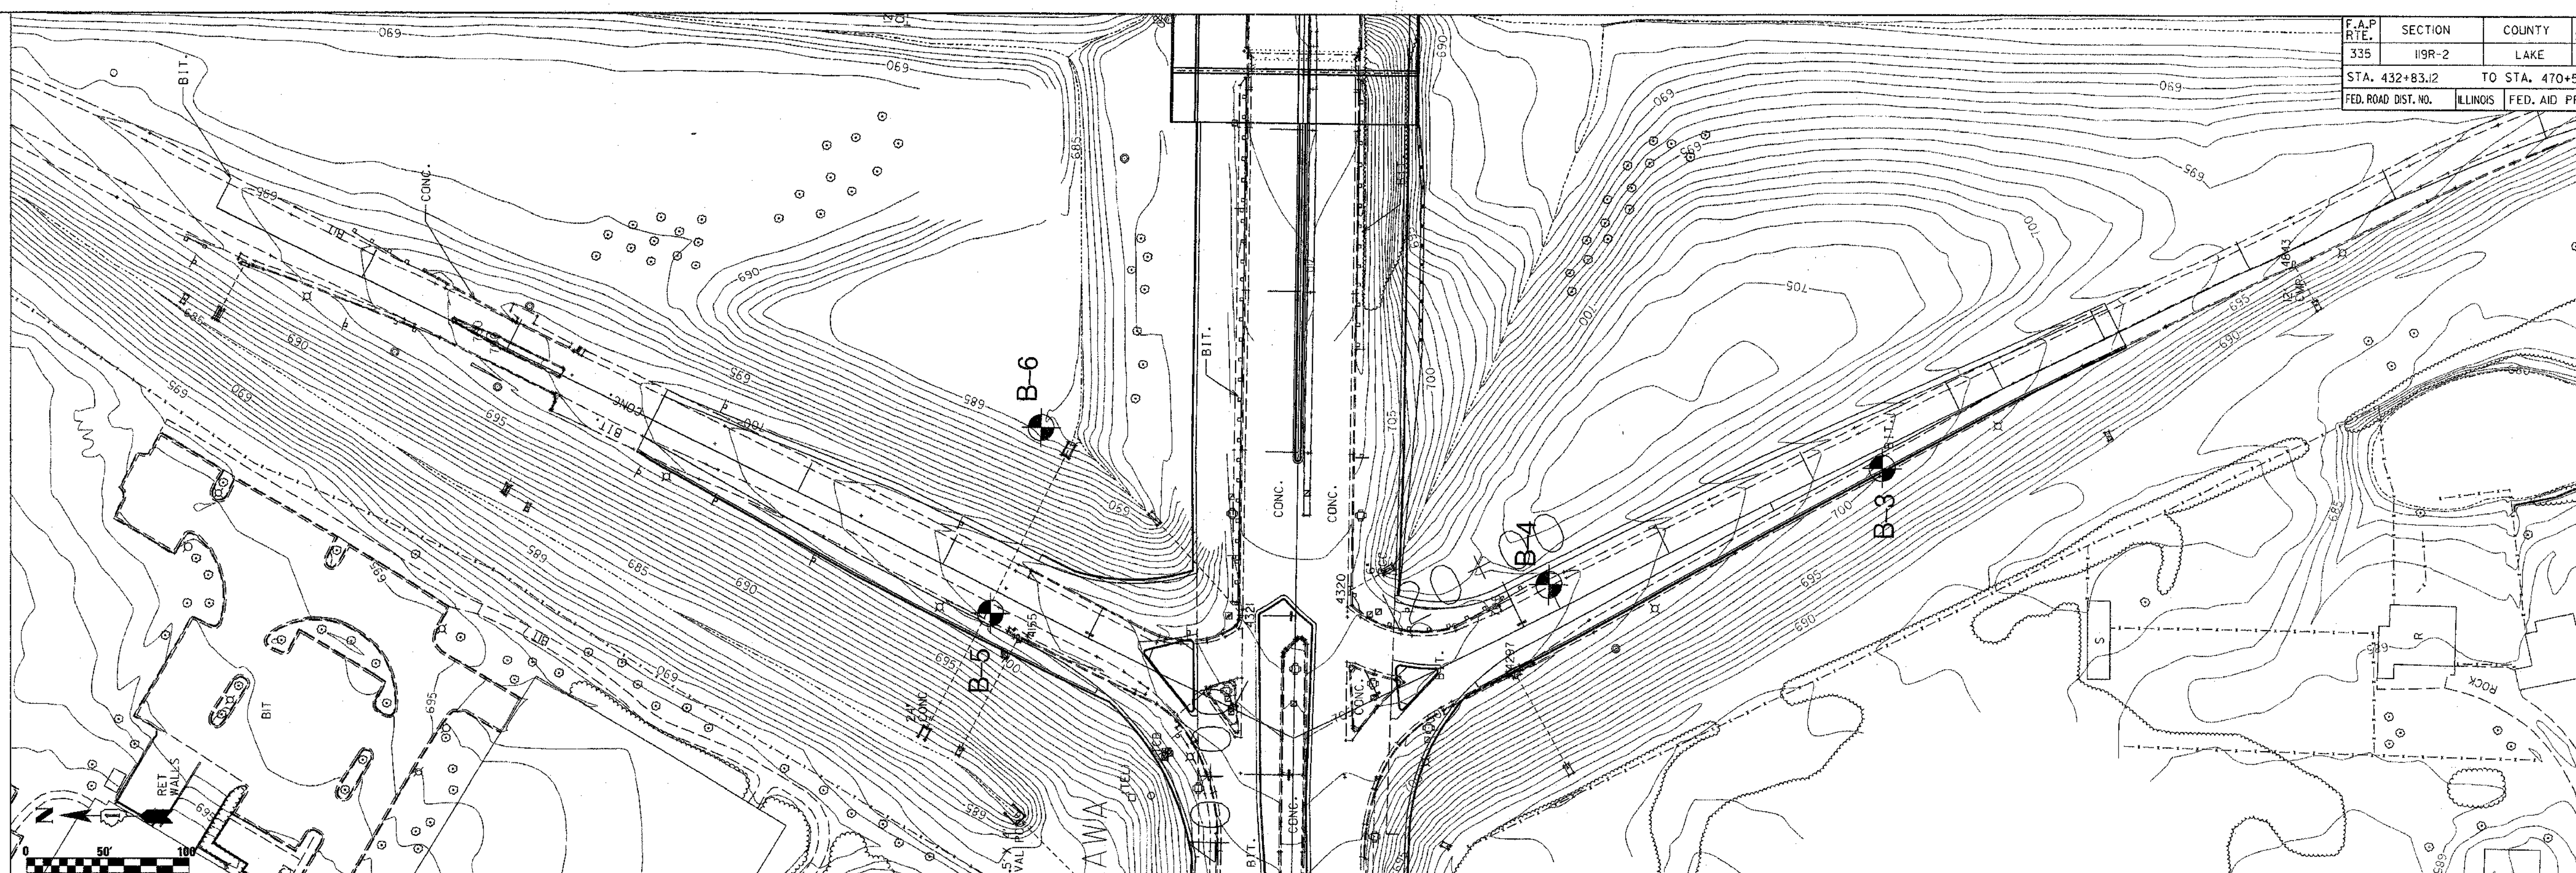

PROFILE	
NOTE BOOK	SURVEYED
NO.	PLOTTED
	GRADES CHECKED
	B.M. NOTED
	STRUCTURE NOTAT'NS CH'KD
BY	DATE

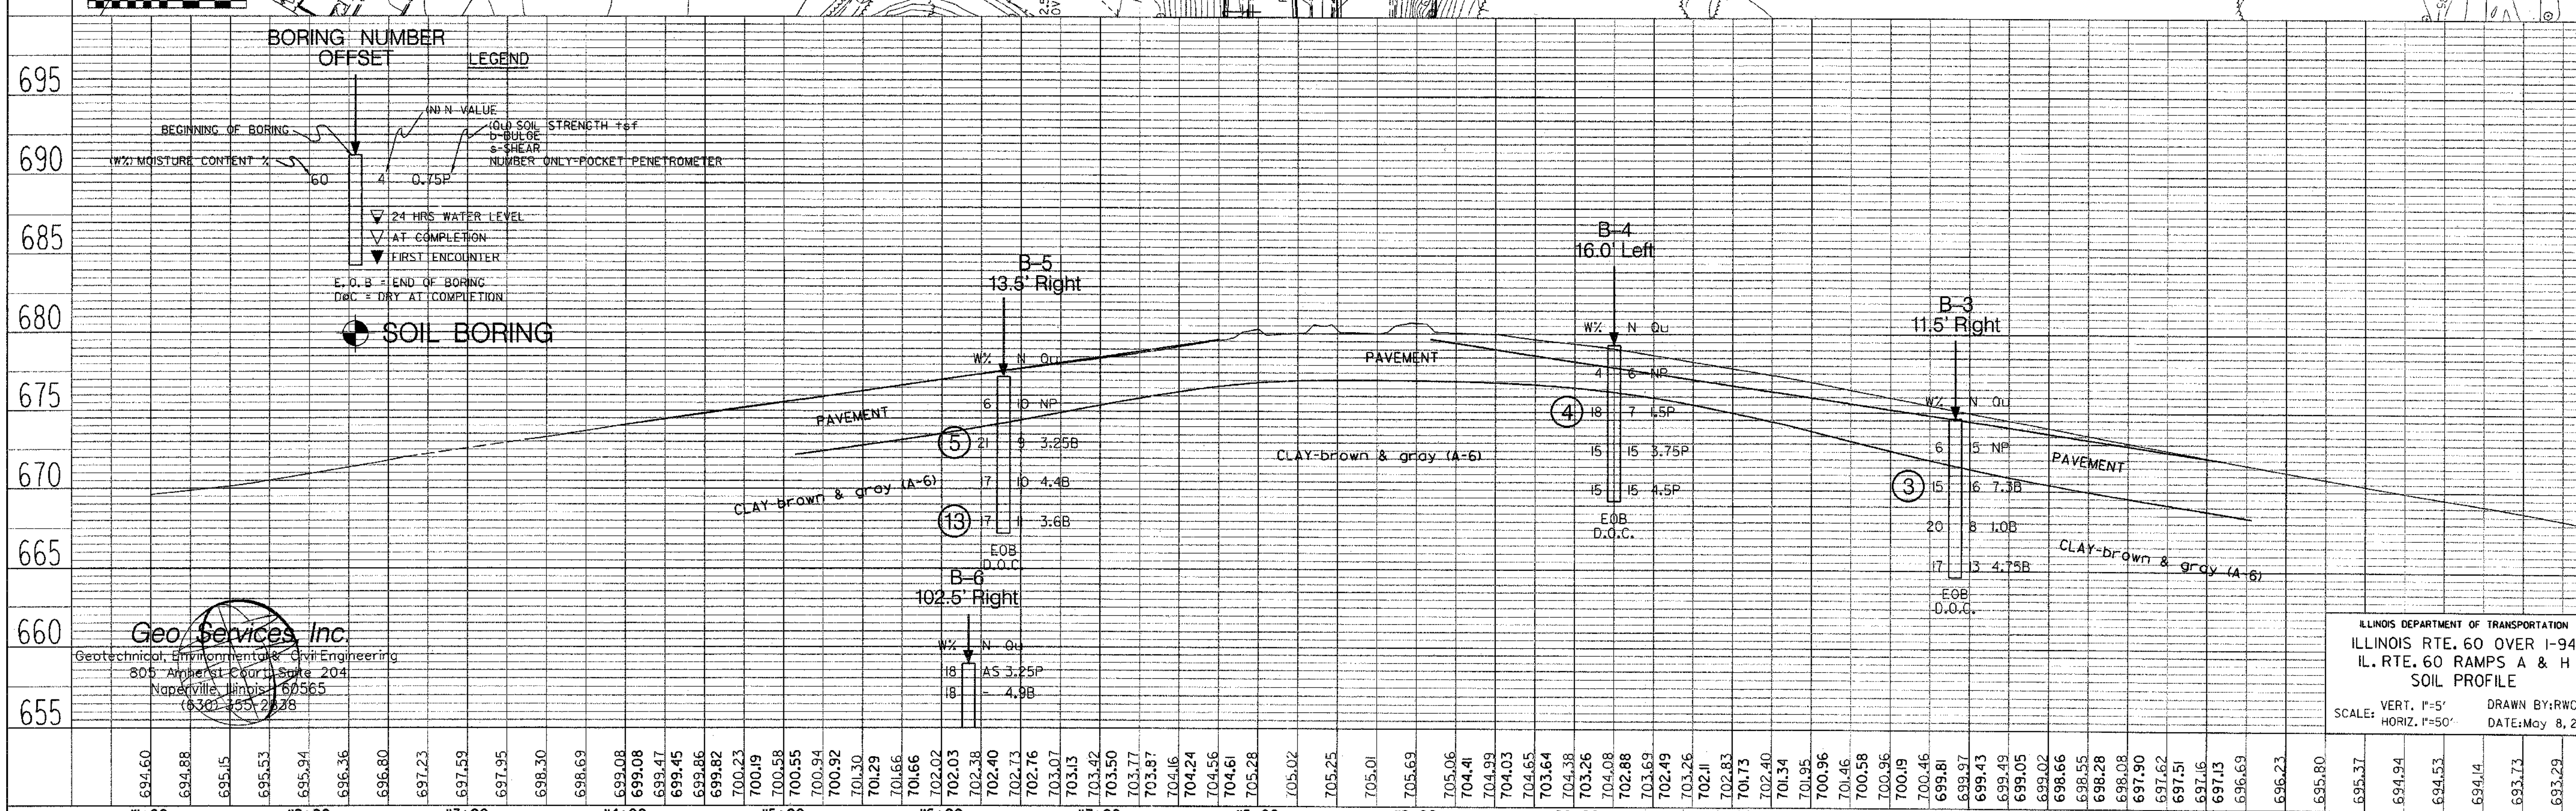

ILLINOIS DEPARTMENT OF TRANSPORTATION

ILLINOIS RTE. 60 OVER I-94
IL. RTE. 60 RAMPS A & H
SOIL PROFILE

SCALE: VERT. 1"=5' HORIZ. 1"=50'

DRAWN BY: RWC

DATE: May 8, 2007