CONTRACT NO. 60C03

F.A.U. RTE.	SECTION	COUNTY	TOTAL SHEETS	SHEET NO.
1374	0406 WRS	COOK	43	6
STA.		TO STA.		
FED. ROAD DIST. NO. 1	ILLINOIS	FED. AID PROJECT		

EARTHWORK

1	2	3	4	5	6	7
BELMONT AVE & PLAINFIELD AVE.	EARTH EXCAVATION (CU YD)	UNSUITABLE MATERIAL (CU YD)	EMBANKMENT (CU YD)	ADJUSTMENT FOR SHRINKAGE (CU YD)	EARTHWORK BALANCE WASTE (+) OR SHORTAGE (-) (CU YD)	TOP SOIL FURNISH AND PLACE (SQ YD)
BELMONT AVE. (STA. 95+00 TO STA. 100+00)	22	41	12	19	+7	
BELMONT AVE. (STA. 100+00 TO STA. 103+68)	169	50	0	144	+144	
TOTAL	191	91	12	163	+151	795

COLUMN 1: LOCATION FROM PLANS
COLUMN 2: CUT QUANTITIES FROM CROSS SECTIONS, WHICH DOES NOT INCLUDE UNSUITABLE MATERIAL
COLUMN 3: CUT MATERIAL THAT IS DETERMINED TO BE EITHER UNSTABLE OR UNSUITABLE FOR USE IN EMBANKMENT (TOP SOIL EXCAVATED AT 4" AVERAGE DEPTH)
COLUMN 4: QUANTITIES FROM CROSS SECTIONS (FILL)
COLUMN 5: EARTH EXCAVATION THAT IS TO BE USED AS FILL MATERIAL IN THE EMBANKMENT, SHRINKAGE FACTOR WAS DETERMINED TO BE 15%
COLUMN 6: COLUMN 5 - COLUMN 4, POSITIVE QUANTITY= EXTRA EXCAVATION, NEGETIVE QUANTITY= FURNISHED EXCAVATION NEEDED
COLUMN 7: TOPSOIL FURNISH AND PLACE= AREA OF SEEDING AND SODDING

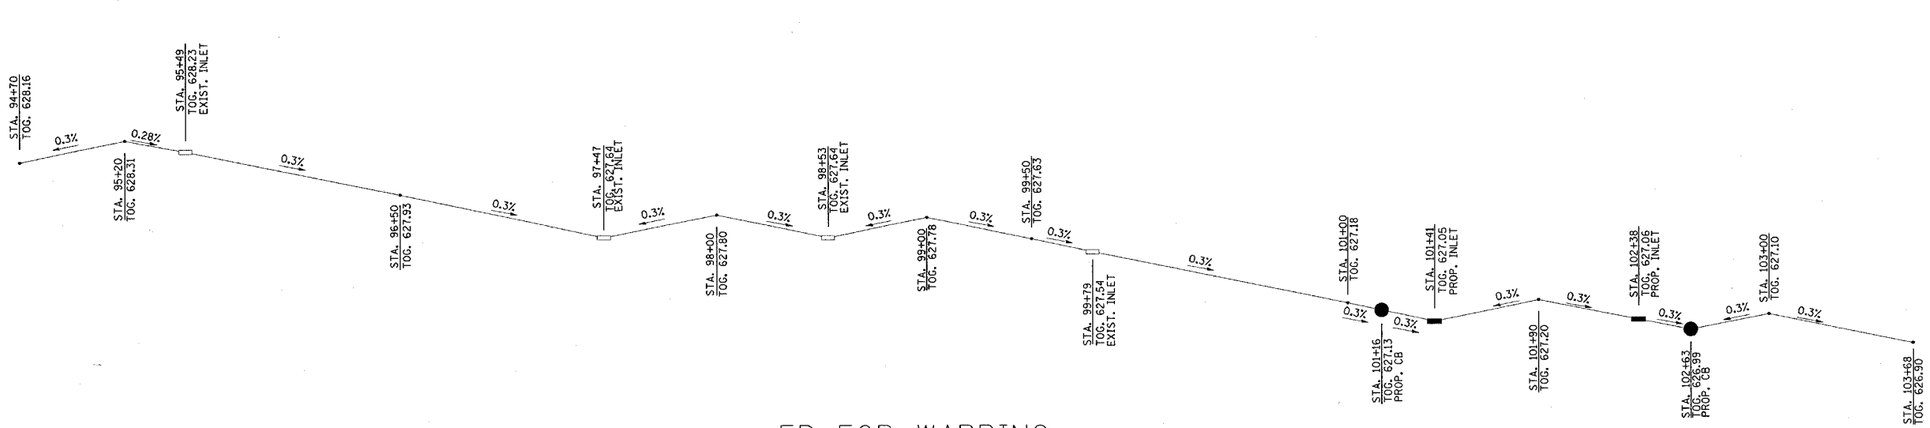

EB EOP WARPING

PLOT DATE = 4/3/2007
FILE NAME = s:\pro\jobs\p118597\design_aa.dgn
PLOT SCALE = 50.0000 ' / IN.
USER NAME = ab-kaush

REVISIONS	
NAME	DATE

ILLINOIS DEPARTMENT OF TRANSPORTATION

BELMONT AVENUE

SCHEDULE OF QUANTITIES & DRAINAGE DETAILS

SCALE: VERT. HORIZ.
DATE
DRAWN BY
CHECKED BY