*REF-prof01
*REF-prof02

CONTRACT NO.: 62719

F.A. RTE.	SECTION	COUNTY	TOTAL SHEETS	SHEET NO.
344	3034N-1	COOK	71	19

STA. 93+85 TO STA.110+07.8

FED. ROAD DIST. NO. 1 | ILLINOIS | FED. AID PROJECT

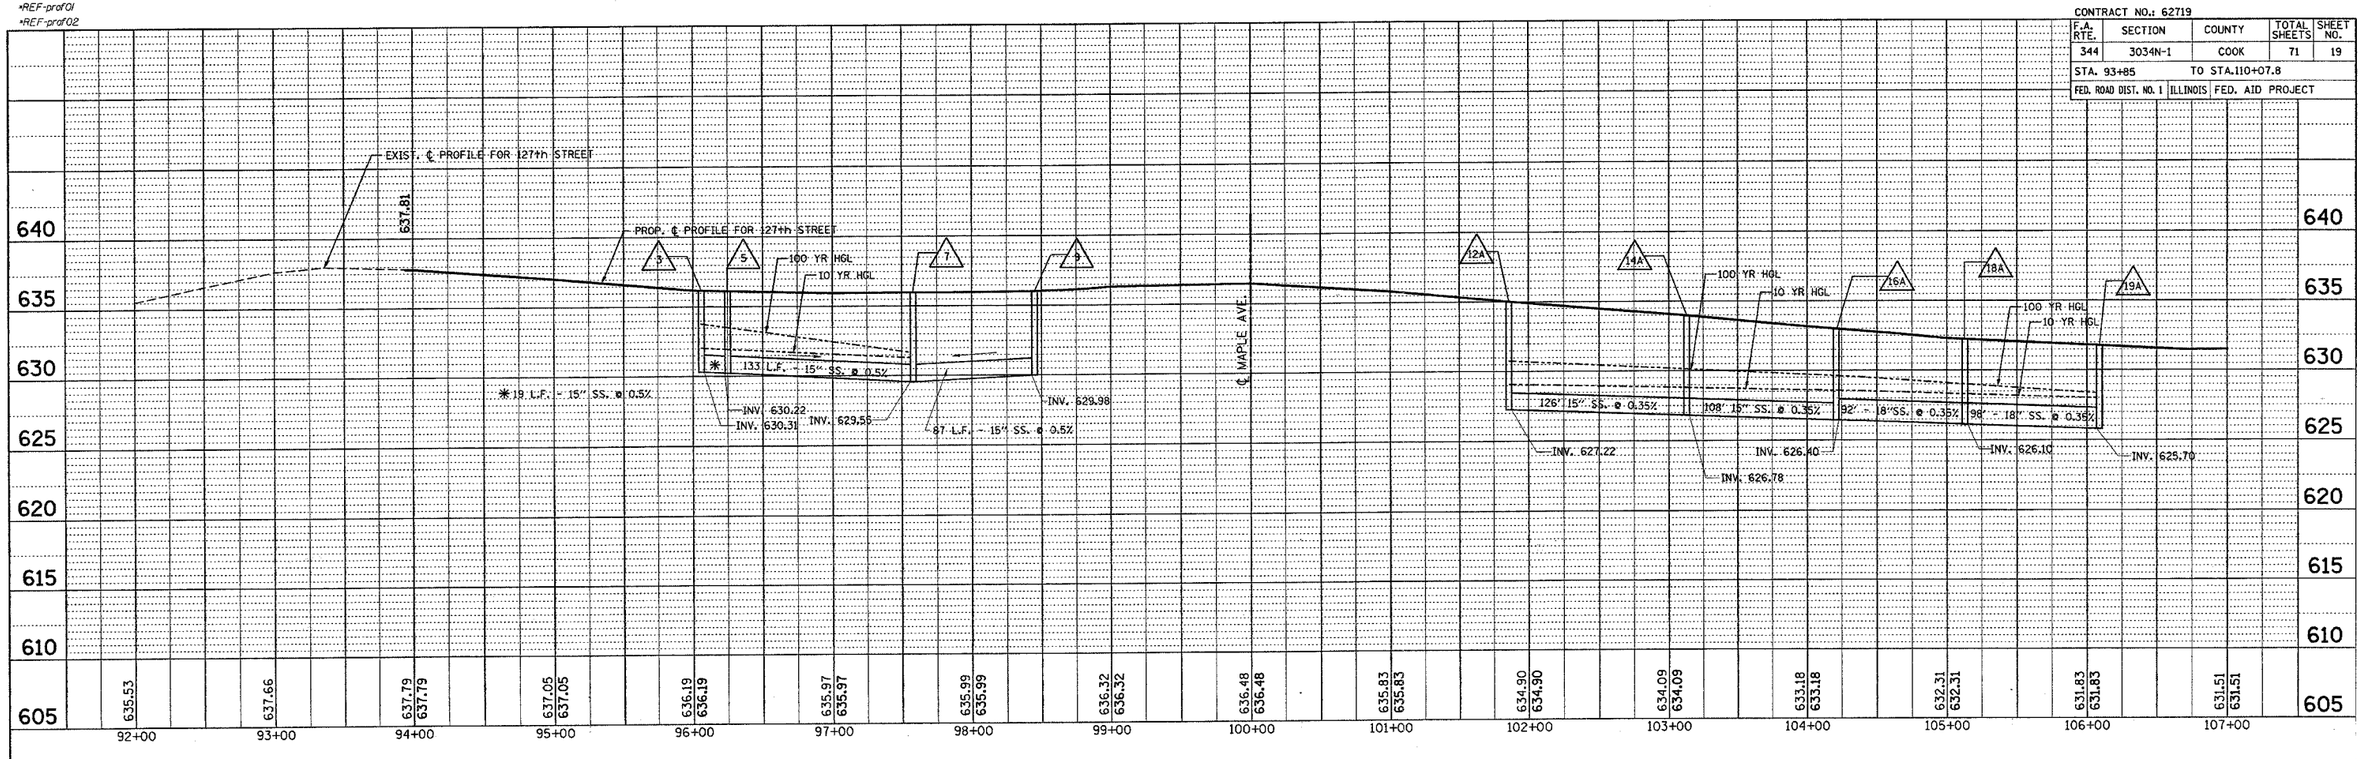

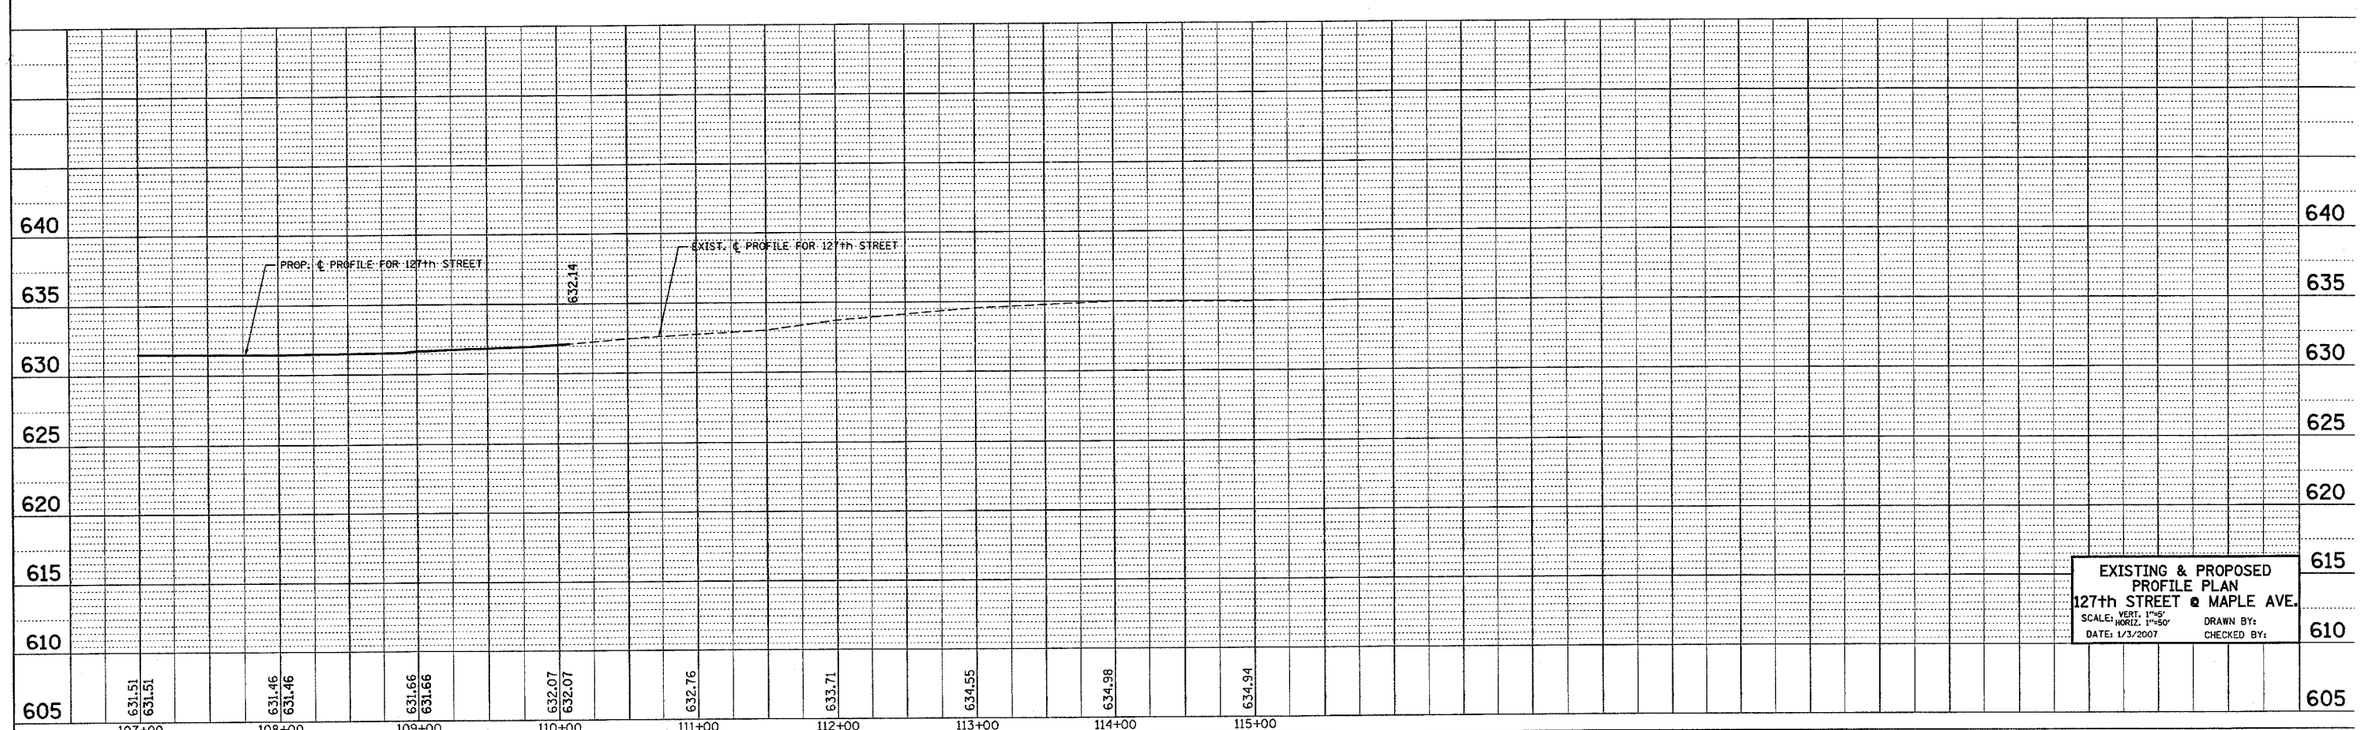

EXISTING & PROPOSED
PROFILE PLAN
127th STREET @ MAPLE AVE.

SCALE: VERT. 1"=5' HORIZ. 1"=50'
DATE: 1/3/2007
DRAWN BY:
CHECKED BY:

PLAN
NOTE BOOK NO.
SURVEYED
PLOTTED
ALIGNMENT CHECKED
RT. OF WAY CHECKED
CADD FILE NAME
BY
DATE

PROFILE
NOTE BOOK NO.
SURVEYED
PLOTTED
GRADES CHECKED
B.M. NOTED
STRUCTURE NOTAT'NS CHK'D
BY
DATE

1/3/2007
c:\projects\p100403\sh_drain.dgn