PLOT DATE = 3/7/2007
FILE NAME = c:\projects\p100403\xs_127th_sh.dgn
PLOT SCALE = 10.0000 ' / IN.
USER NAME = drivakosgn

ORIGINAL SURVEY		
NOTE BOOK	SURVEYED	
	PLOTTED	
	TEMPLATE	
	AREAS	
	AREAS CHECKED	

FINAL SURVEY		
NOTE BOOK	SURVEYED	
	PLOTTED	
	TEMPLATE	
	AREAS	
NO.	AREAS CHECKED	

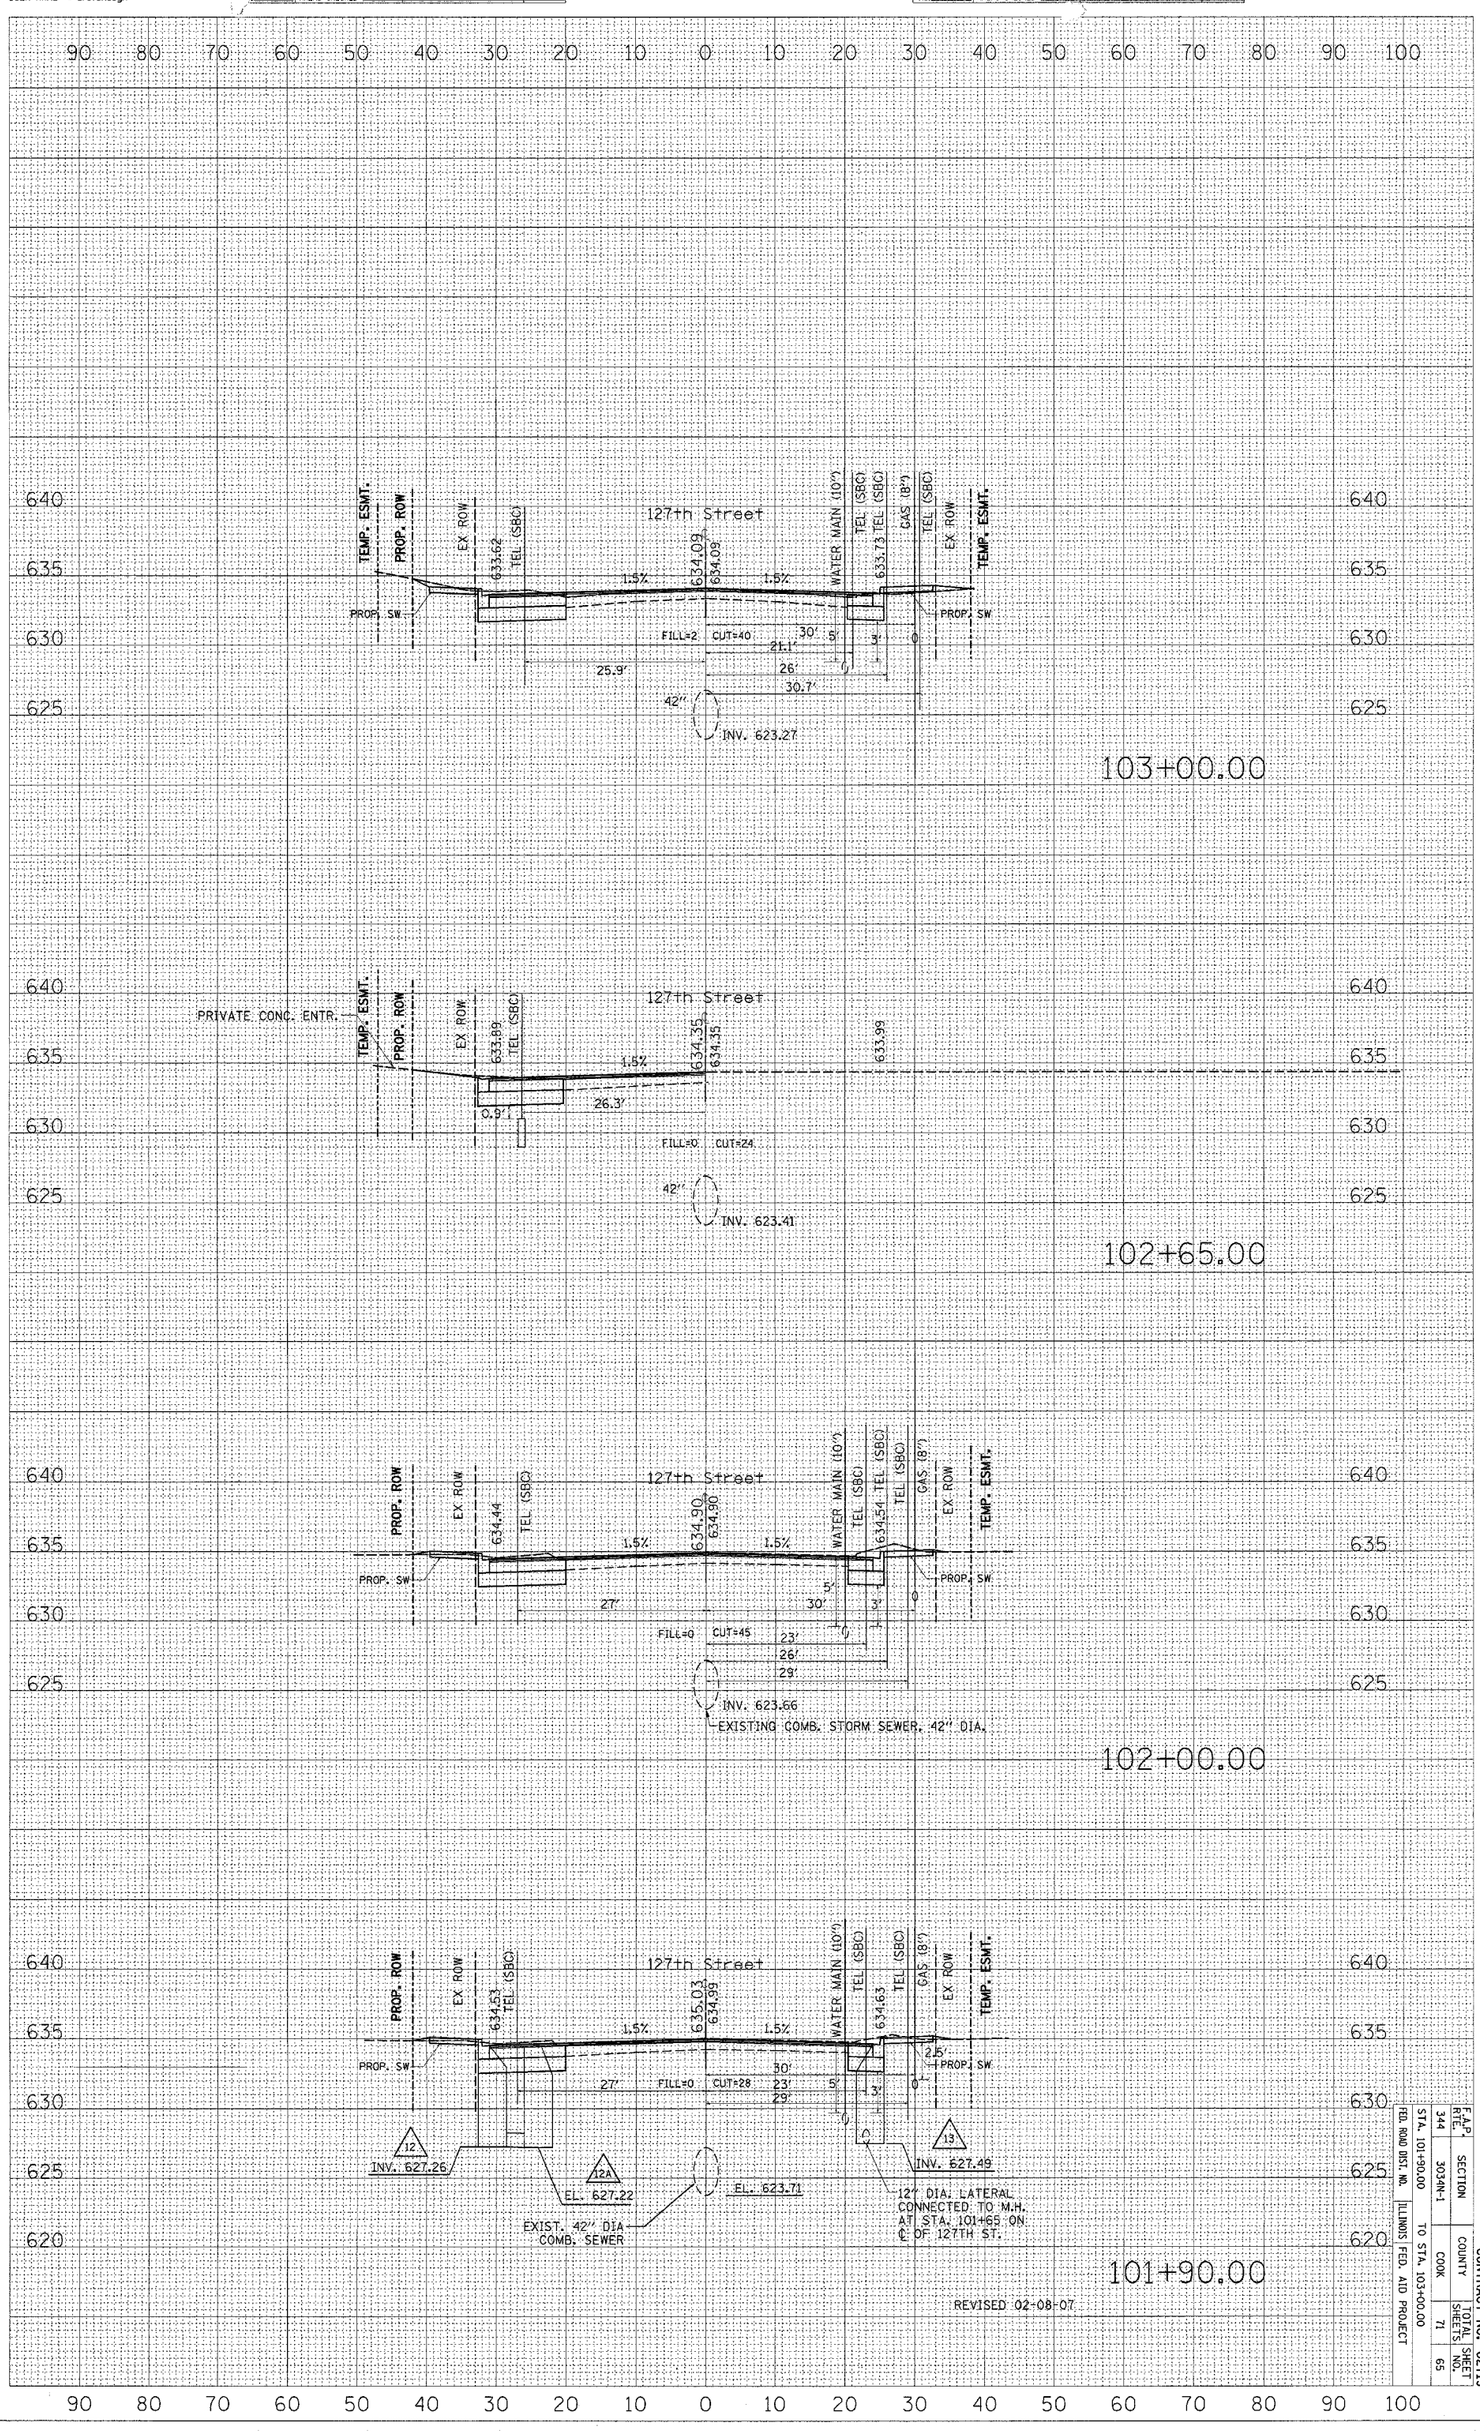

FED. ROAD DIST. NO.	ILLINOIS	FED. AID PROJECT
STA. 101+90.00 TO STA. 103+00.00		

FED. ROAD DIST. NO.	SECTION	COUNTY	TOTAL SHEETS	SHEET NO.
344	303AN-1	COOK	71	65

CONTRACT NO. 62719

3-08-07