FAP RTE	SECTION	COUNTY	TOTAL SHEETS	SHEET NO
347	(LW&LY)RS-2	KANE	18	6
STA.		TO STA.		
FED. ROAD DIST NO 7	ILLINOIS	FED AID PROJECT		

TRAFFIC SIGNAL LEGEND

	PROPOSED	EXISTING
CONTROLLER		
SERVICE INSTALLATION		
SIGNAL HEAD OPTICALLY PROGRAMMED	"P"	"P"
SIGNAL HEAD		
EMERGENCY VEHICLE SYSTEM DETECTOR, OPTICAL TYPE		
SIGNAL HEAD, PEDESTRIAN		
SIGNAL POST		
MAST ARM ASSEMBLY AND POLE, ALUMINUM		
MAST ARM ASSEMBLY AND POLE, STEEL		
HANDHOLE		E
HEAVY DUTY HANDHOLE		E
DOUBLE HANDHOLE		E
G. S. CONDUIT IN TRENCH OR PUSHED		
RACEWAY FOR MAGNETIC DETECTOR, TYPE I OR TYPE II		E
VEHICLE DETECTOR, NON-COMPENSATED MAGNETIC TYPE		
PEDESTRIAN PUSHBUTTON DETECTOR		
DETECTOR LOOP		
CONCRETE JUNCTION BOX		E
COMMON TRENCH	CT	
SIGNAL FACE WITH BACKPLATE		
CONFIRMATION BEACON		

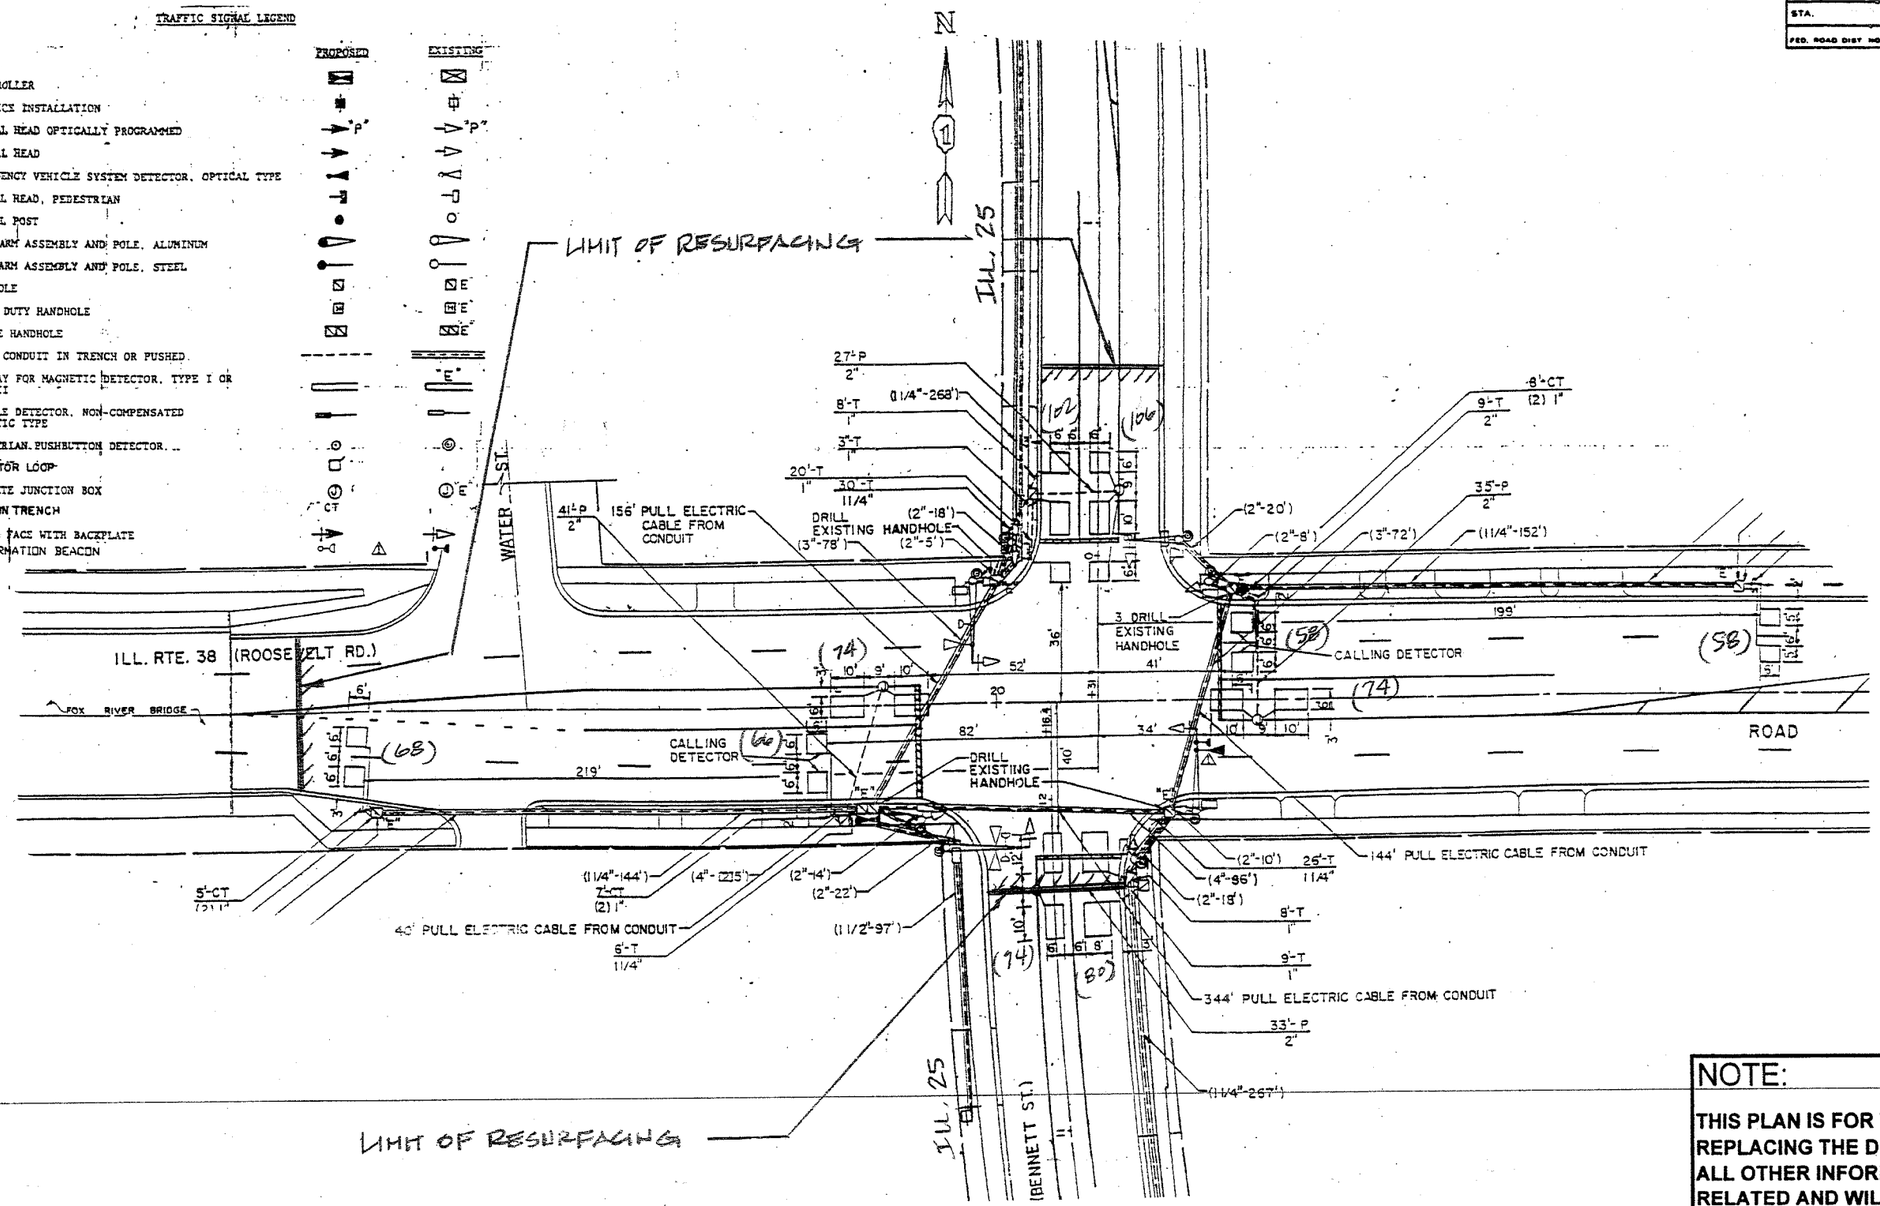

REPLACE ALL DETECTOR LOOPS AS SHOWN

(WITHIN THE RESURFACING LIMITS)

CODE NO.	QUANTITY	UNIT	ITEM
86600600	760	Foot	Detector Loop Replacement

NOTE:

THIS PLAN IS FOR THE PURPOSE OF REPLACING THE DETECTOR LOOPS ONLY. ALL OTHER INFORMATION SHOWN IS NOT RELATED AND WILL BE DISREGARDED.

REVISIONS	
NAME	DATE

ILLINOIS DEPARTMENT OF TRANSPORTATION

DETECTOR LOOP REPLACEMENT

ILL. RTE. 38 @ ILL. RTE. 25

SCALE NONE
DATE JAN. 2006

DRAWN BY: JHE
DESIGNED BY: JHE
CHECKED BY: D.A.D.