CONTRACT NO. 68469

F.A.P. RTE.	SECTION	COUNTY	TOTAL SHEETS	SHEET NO.
317	146-1)RS-7	PEORIA	62	28
STA.	TO STA.			
FED. ROAD DIST. NO.	ILLINOIS	FED. AID PROJECT		

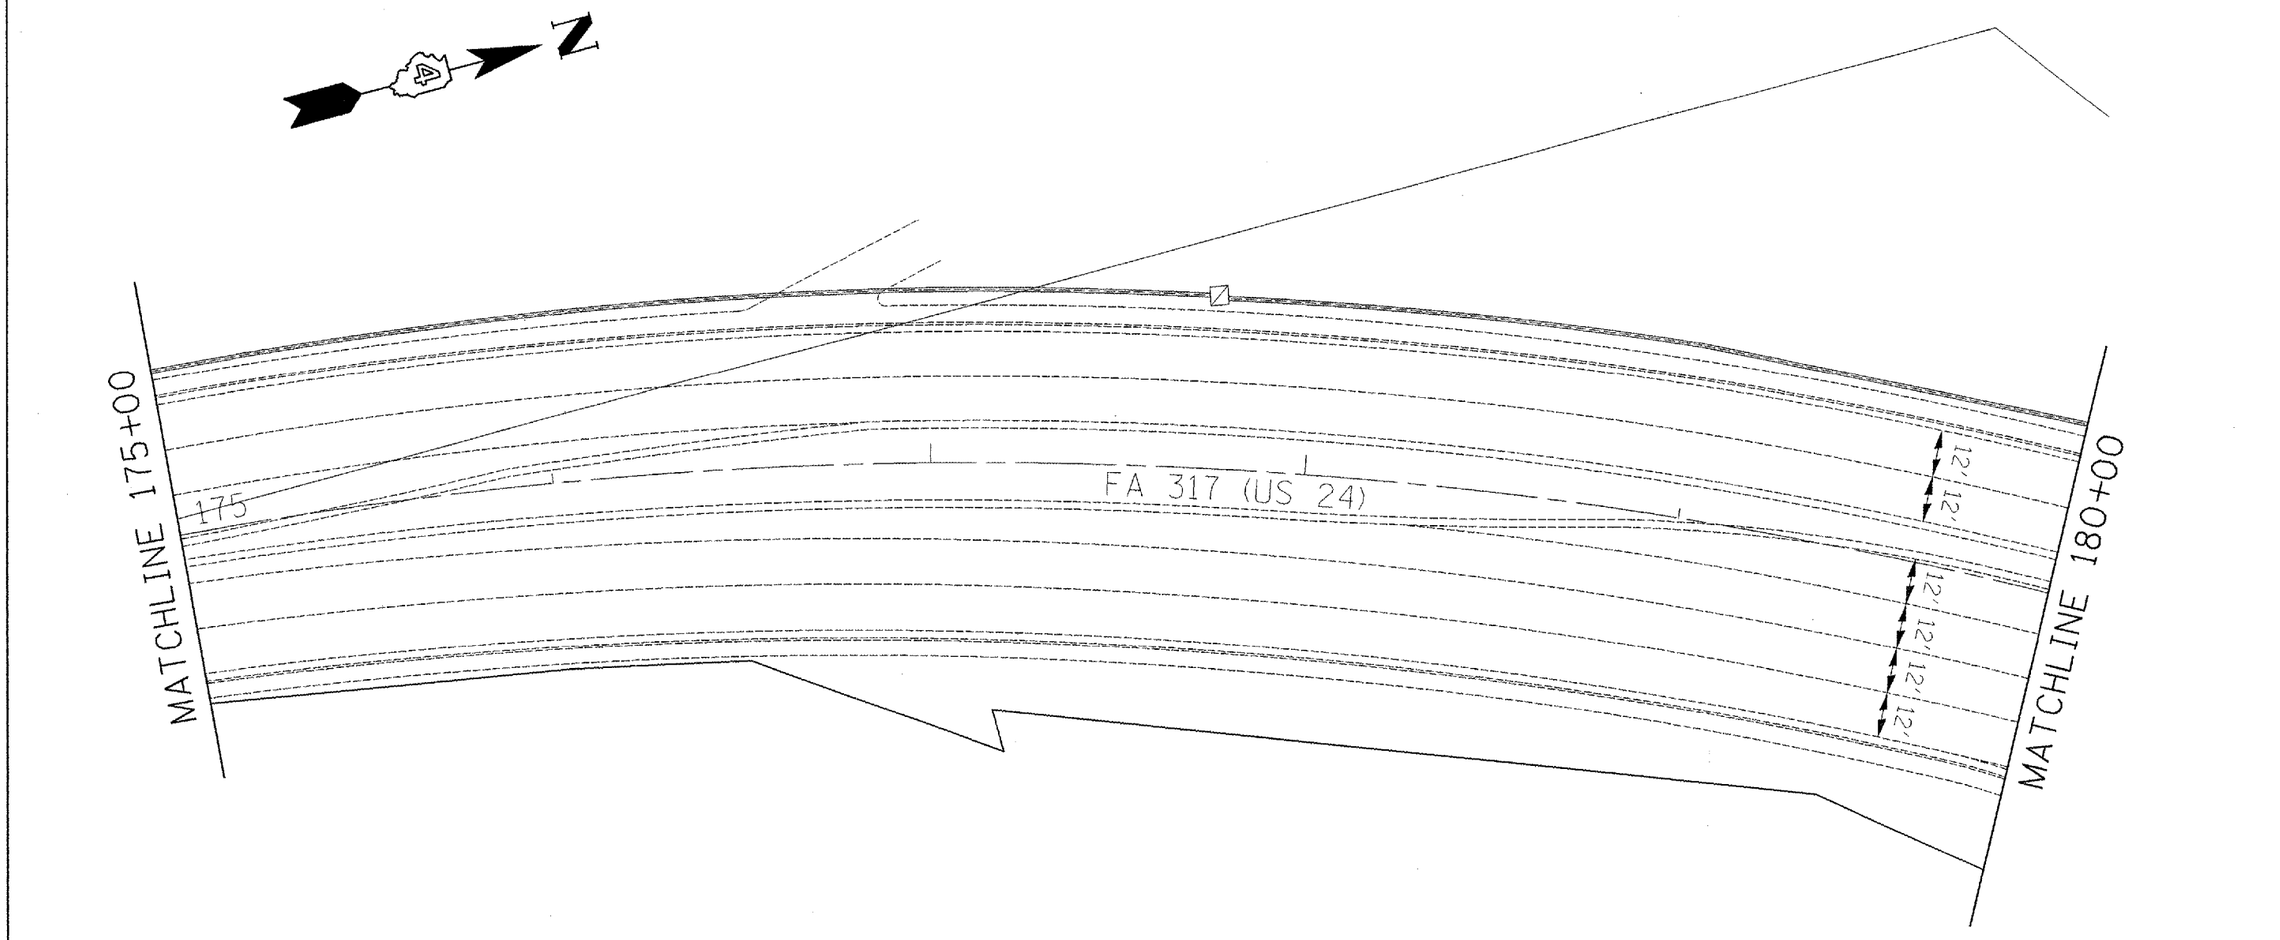

0' 20' 40'
SCALE

REMOVAL LEGEND

BUTT JOINT

CCC&G

REVISIONS NAME	DATE

ILLINOIS DEPARTMENT OF TRANSPORTATION

EXISTING PLAN SHEETS STA 175+00 - 180+00

SCALE: VERT. HORIZ.
DATE
DRAWN BY
CHECKED BY

PLOT DATE = 6/3/2887
FILE NAME = c:\projects\us24ber\plansheets.dgn
FILE SCALE = 40.0000 ' / IN.
USER NAME = conover.pj