CONTRACT NO. 76136

F.A.U RTE.	SECTION	COUNTY	TOTAL SHEETS	SHEET NO.
9079	65BR	MADISON	46	11
STA. 388+50	TO STA.389+50			
FED. ROAD DIST. NO.	ILLINOIS	FED. AID PROJECT		

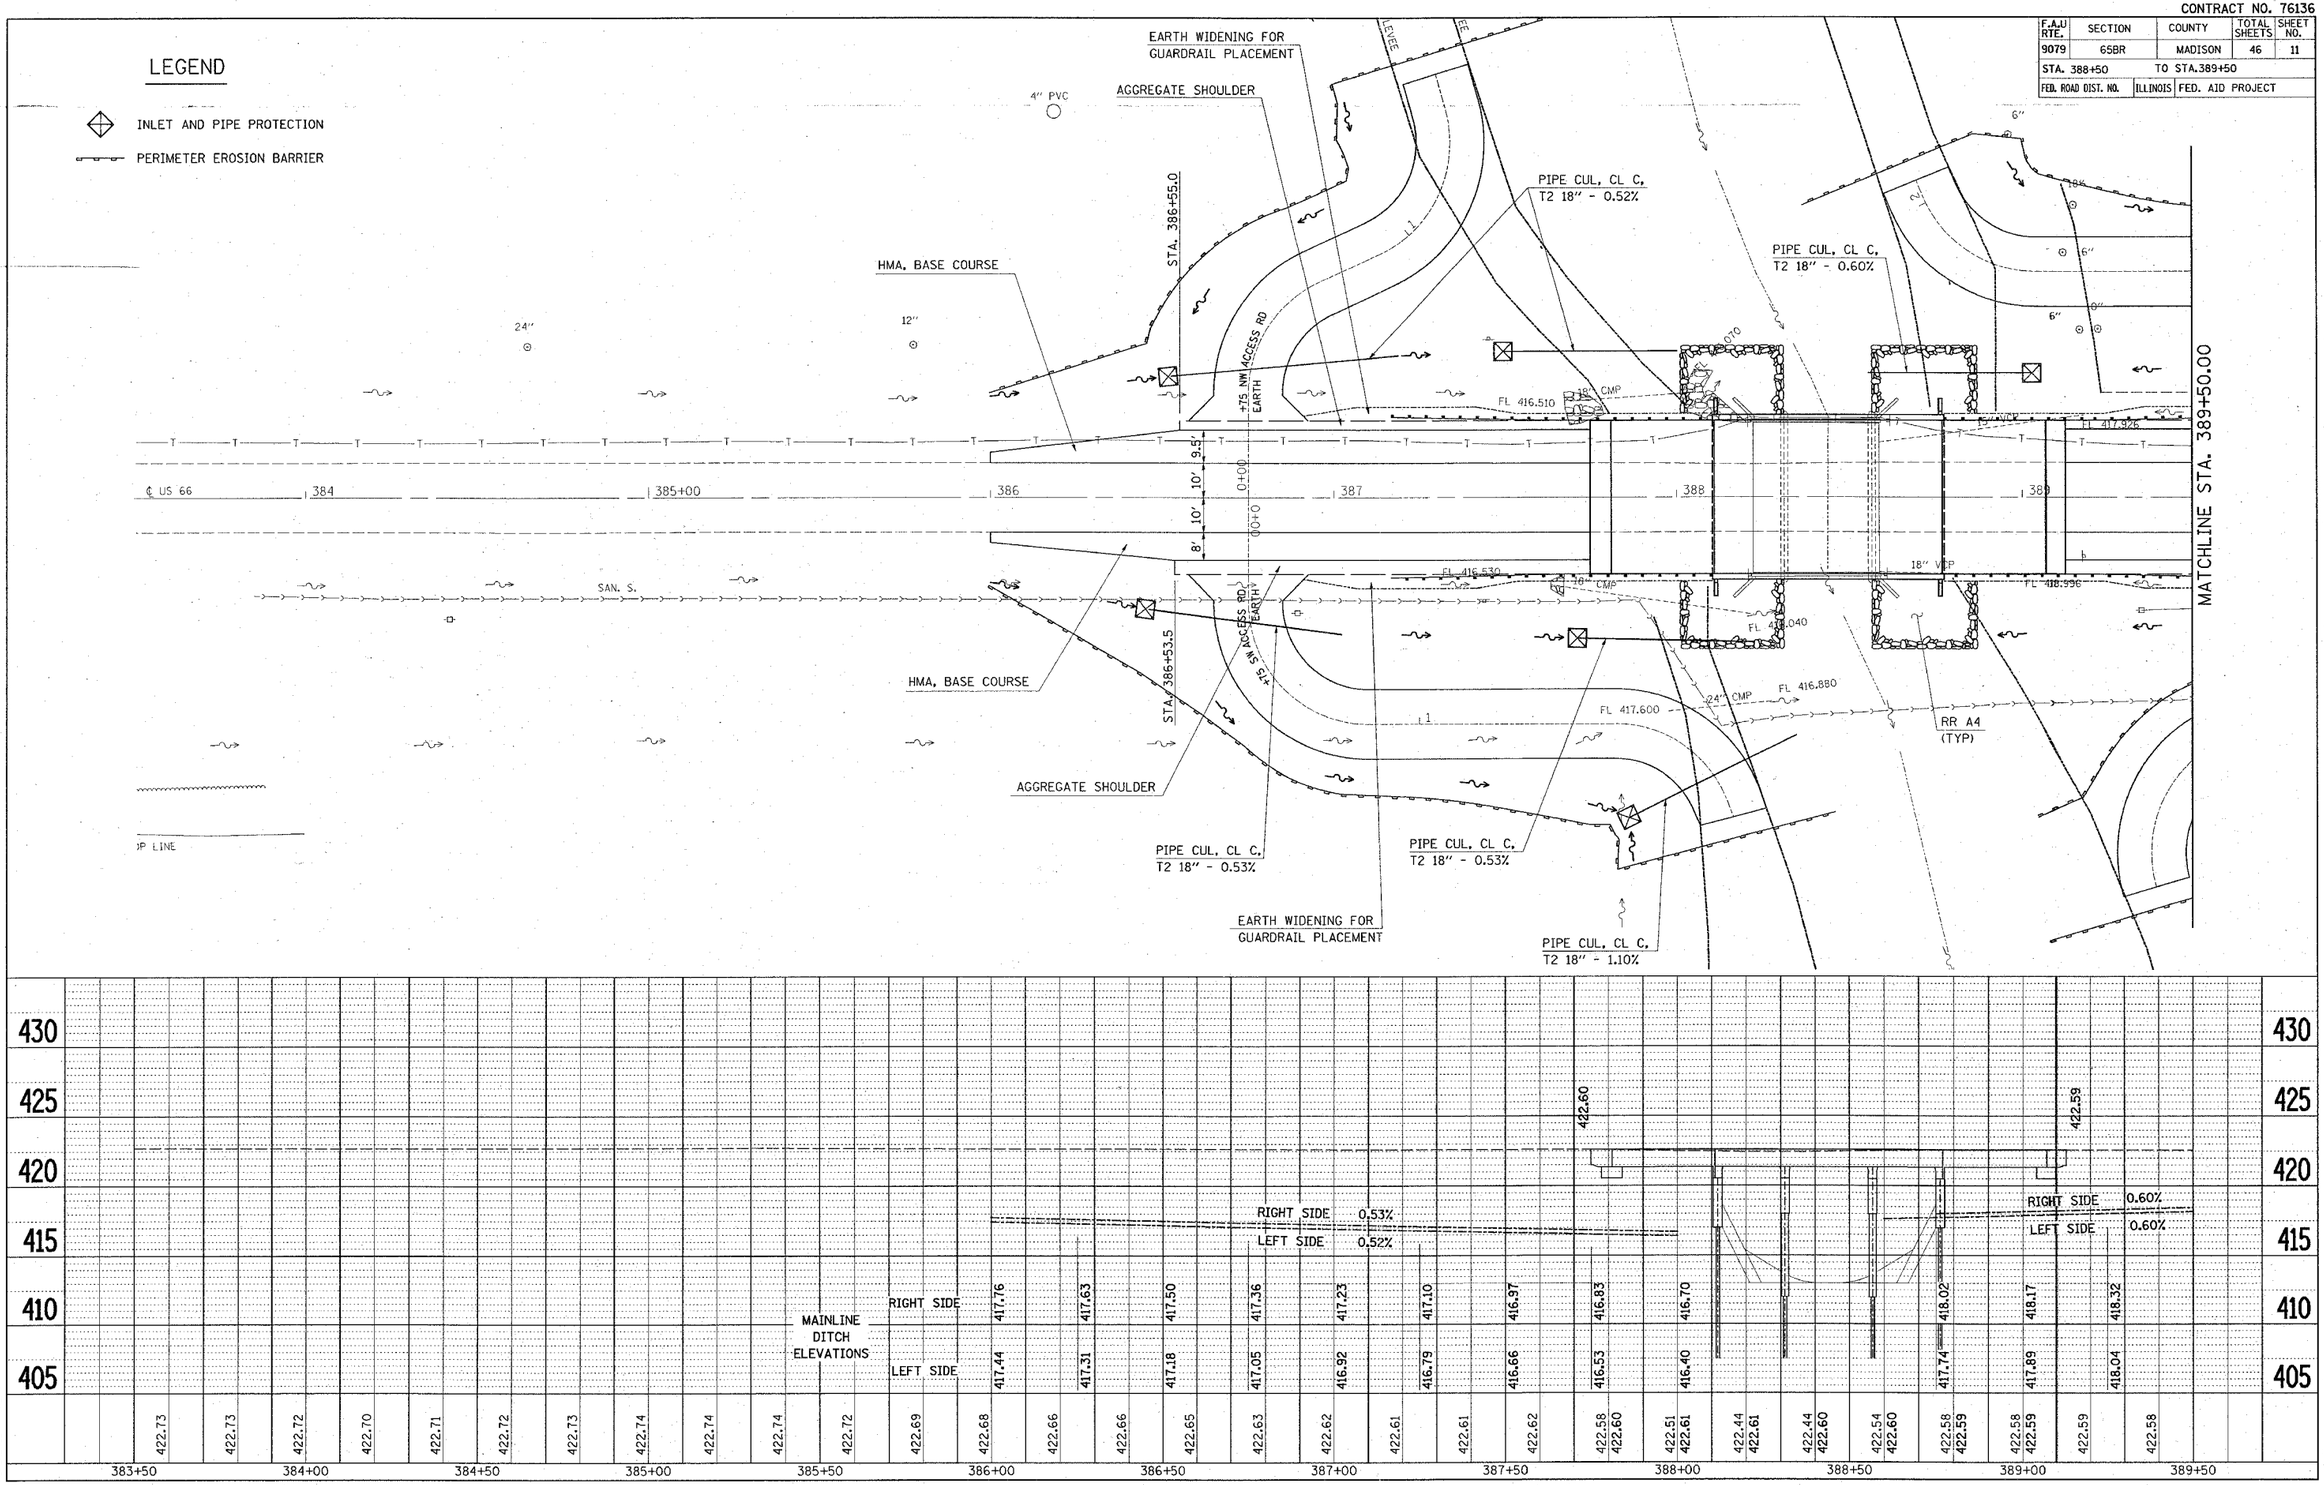

PLAN
NOTE BOOK NO.
SURVEYED
PLOTTED
ALIGNMENT CHECKED
RT. OF WAY CHECKED
CADD FILE NAME
BY
DATE

PROFILE
NOTE BOOK NO.
SURVEYED
PLOTTED
GRADES CHECKED
B.M. NOTED
STRUCTURE NOTAT'NS CH'KD
BY
DATE

PLOT DATE = 2/13/2007
FILE NAME = c:\projects\sd16699\plan\pln16699e.dgn
PLOT SCALE = 20.0000 ' / IN.
REFERENCE = REF

Chain of Rocks Plan/Profile – 20 Scale