CONTRACT NO. 76897

F.A.P. RTE.	SECTION	COUNTY	TOTAL SHEETS	SHEET NO.
793	112BR-2	BOND	52	9
STA. 665+50	TO STA. 671+50			
FED. ROAD DIST. NO.	ILLINOIS	FED. AID PROJECT		

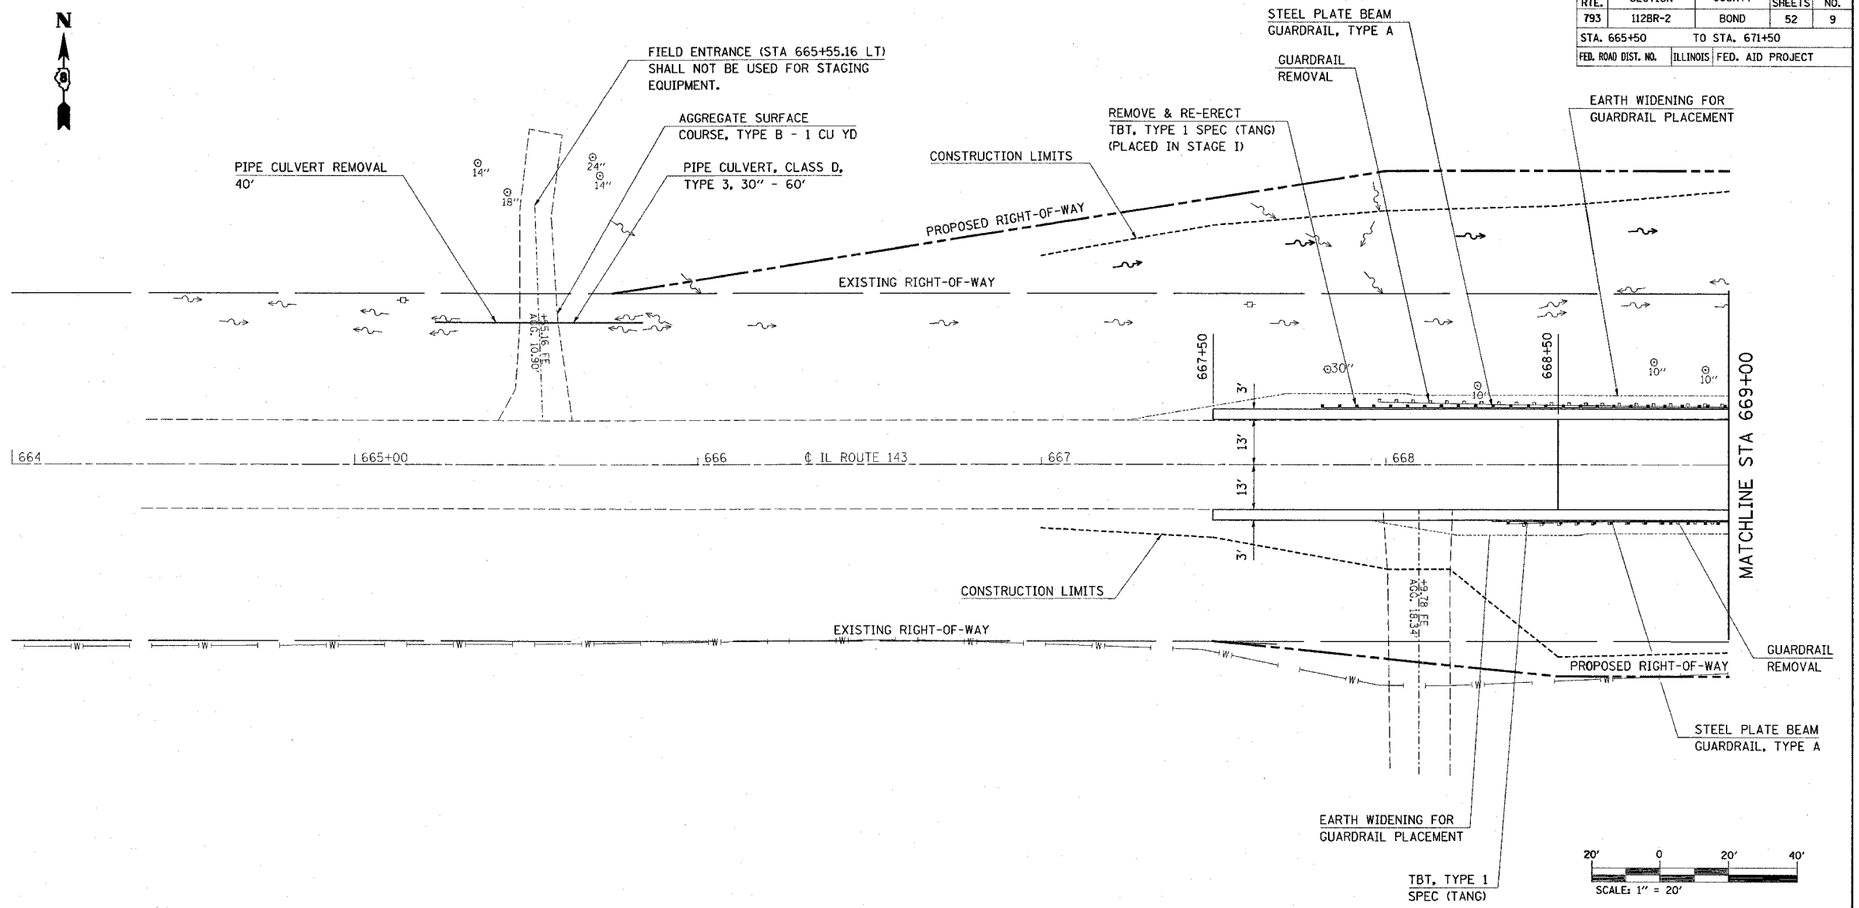

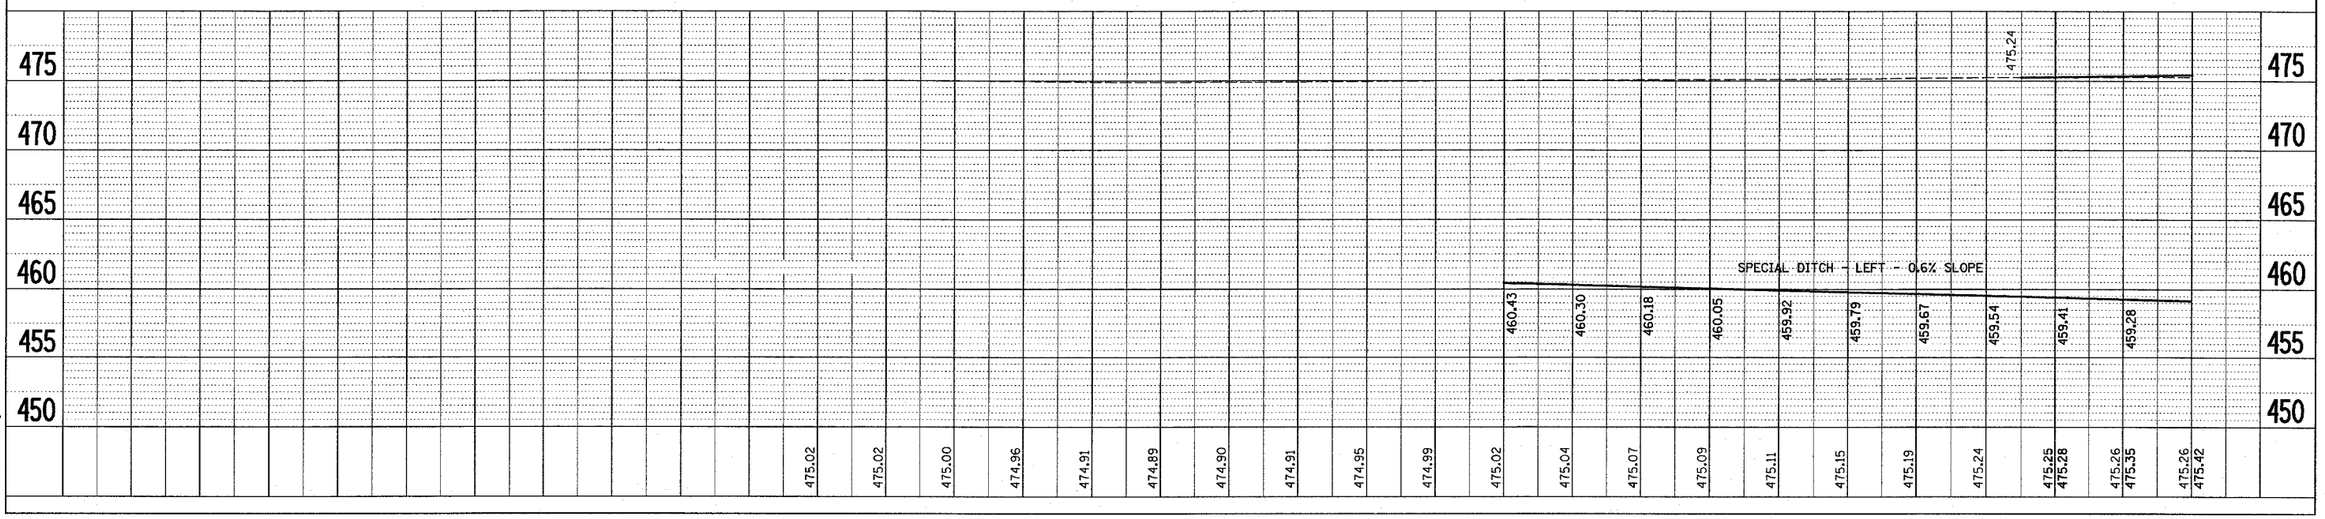

PLAN
SURVEYED
PLOTTED
CROSS CHECKED
ALIGNMENT CHECKED
PT. OF BEG. CHECKED
CADD FILE NAME
NOTE BOOK
NO.
BY
DATE

PROFILE
SURVEYED
PLOTTED
CROSS CHECKED
ORIG. NOTED
STRUCTURE NOTATNS CHKD
NOTE BOOK
NO.
BY
DATE

PLOT DATE = 6/12/2007
FILE NAME = o:\projects\sd83705\plan\plnpr83705_3.dgn
PLOT SCALE = 20.0000 ' / IN.
USER NAME = ownerj

IL 143 over Beaver Creek