CONTRACT NO. 78005

F.A.P. RTE.	SECTION	COUNTY	TOTAL SHEETS	SHEET NO.
331	*	WILLIAMSON	41	4
STA.		TO STA.		
FED. ROAD DIST. NO.	ILLINOIS	FED. AID PROJECT		

* (1X-1)N-1,TS-2(13,13X)N-1,TS-1

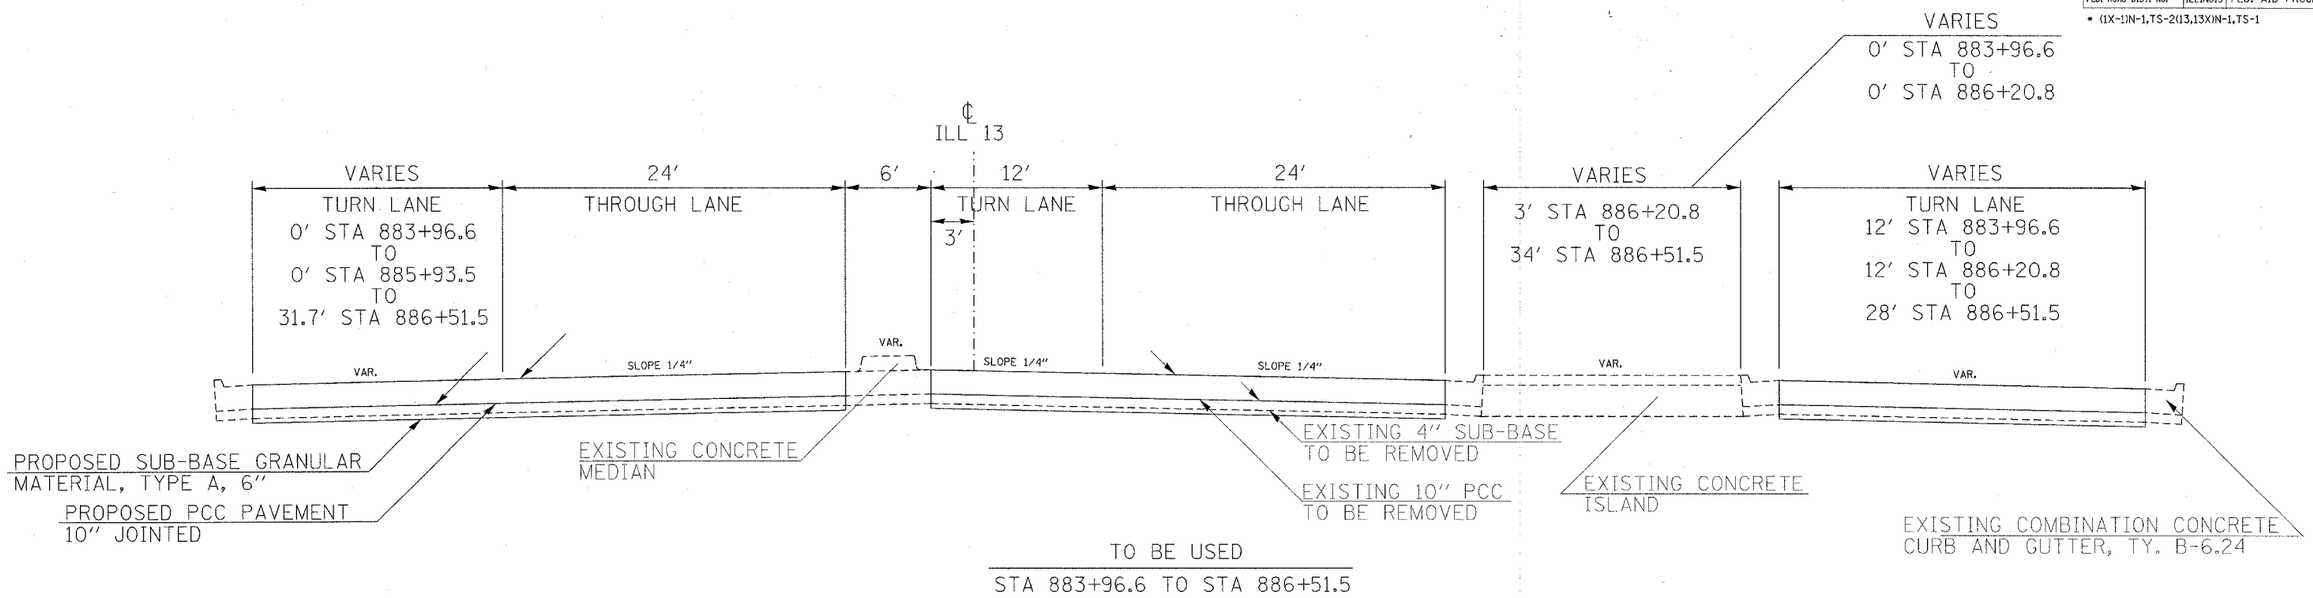

TO BE USED

STA 883+96.6 TO STA 886+51.5

MATCH EXISTING
PAVEMENT SLOPES

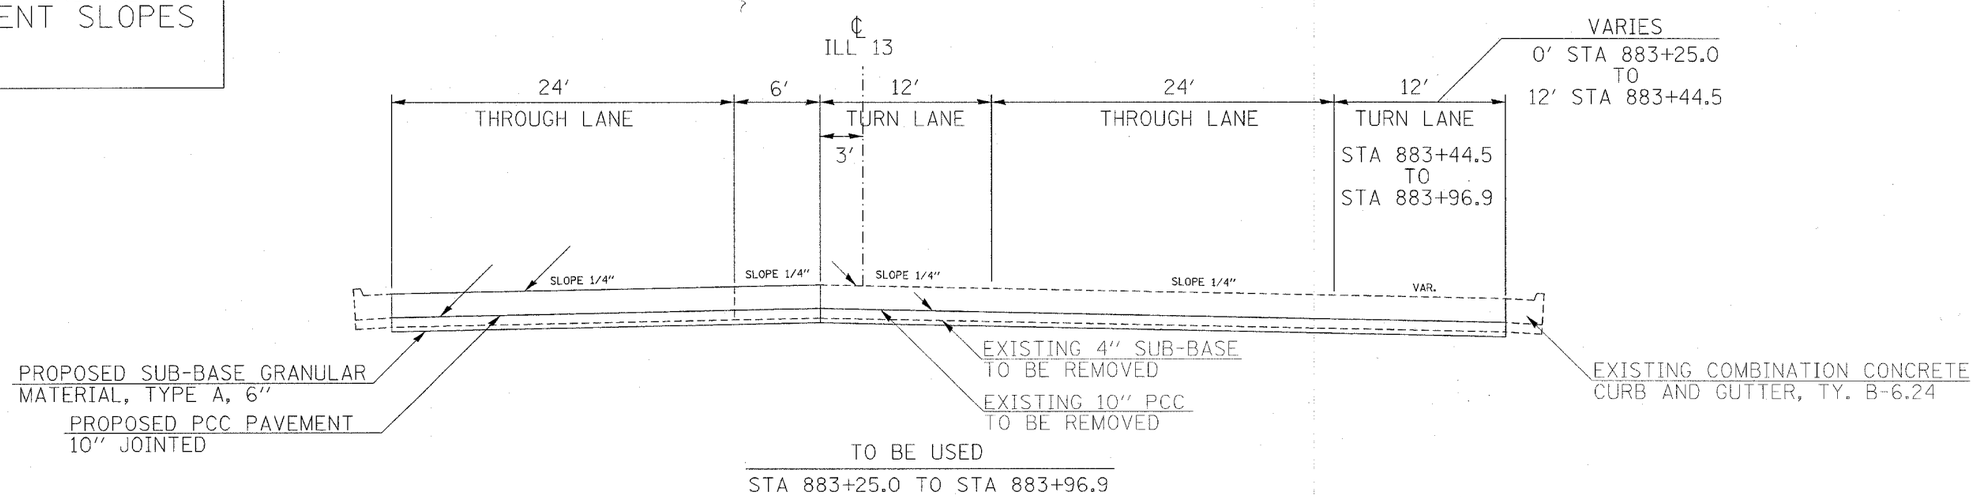

TO BE USED

STA 883+25.0 TO STA 883+96.9

5/22/2007
c:\projects\d9818\7\sheets.dgn
5.00 / 1IN.
rodewald

TYPICAL SECTIONS
ILLINOIS 13 WEST LEG