CONTRACT NO. 78005

F.A.P. RTE.	SECTION	COUNTY	TOTAL SHEETS	SHEET NO.
331	*	WILLIAMSON	41	7
STA.		TO STA.		
FED. ROAD DIST. NO.	ILLINOIS	FED. AID PROJECT		

* (1X-1)N-1,TS-2(13,13X)N-1,TS-1

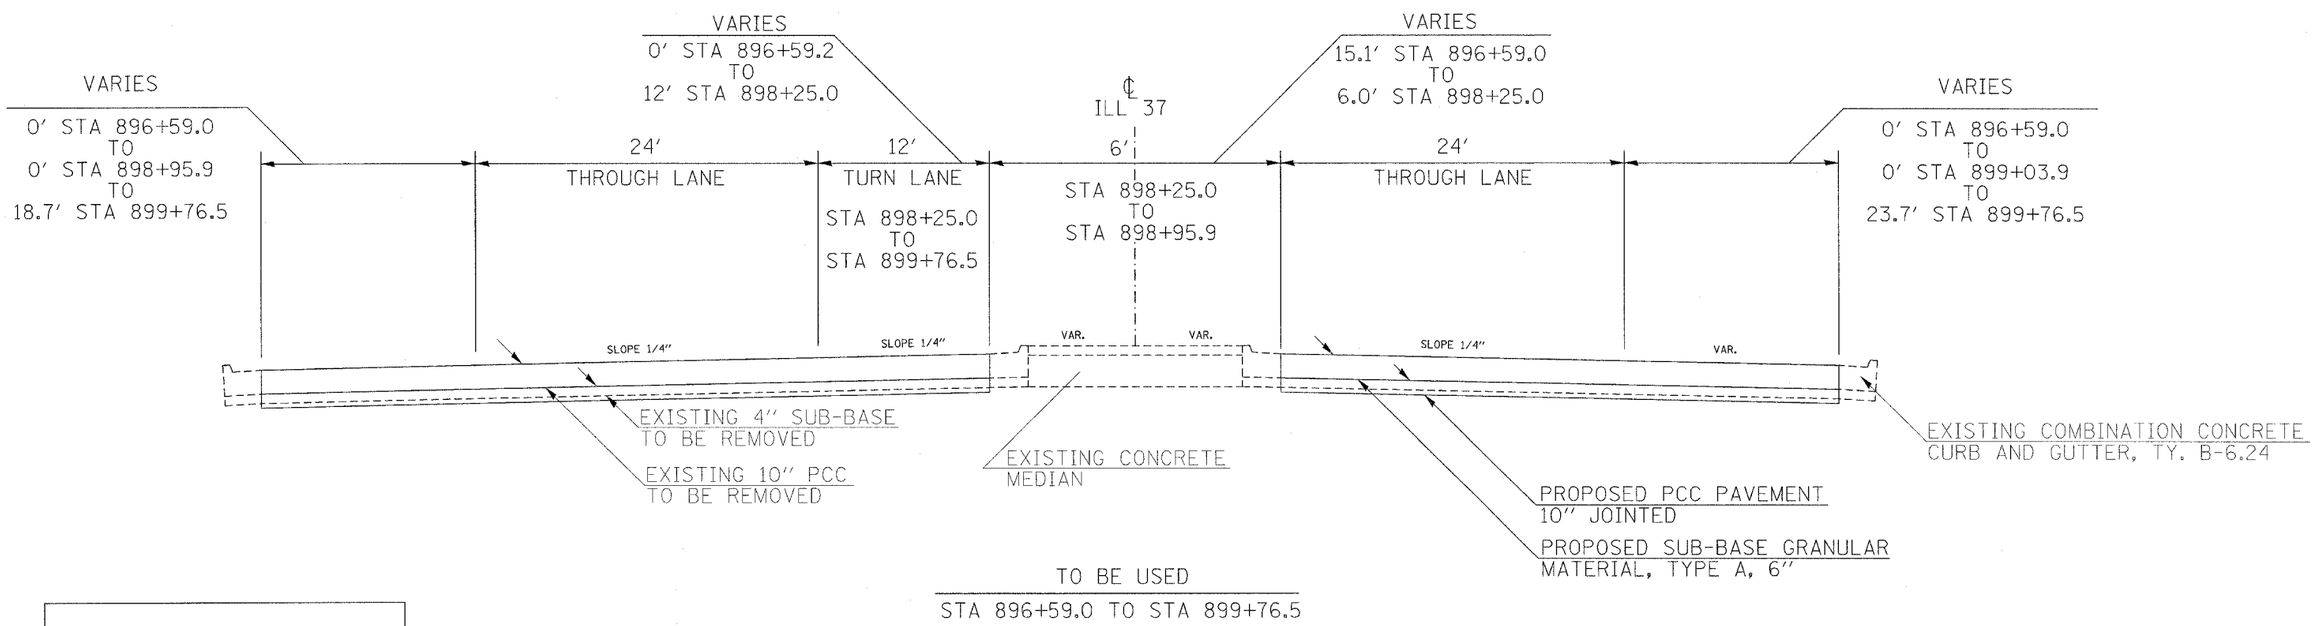

MATCH EXISTING
PAVEMENT SLOPES

5/2/2007
d:\projects\d901807\sheets.dgn
5.00 " / IN.
roadway1.dgn

TYPICAL SECTIONS
ILLINOIS 37 NORTH LEG