CONTRACT NO. 78005

F.A.P. RTE.	SECTION	COUNTY	TOTAL SHEETS	SHEET NO.
331	*	WILLIAMSON	41	36
STA.		TO STA.		
FED. ROAD DIST. NO.	ILLINOIS	FED. AID PROJECT		

* (1X-1)N-1,TS-2(13,13X)N-1,TS-1

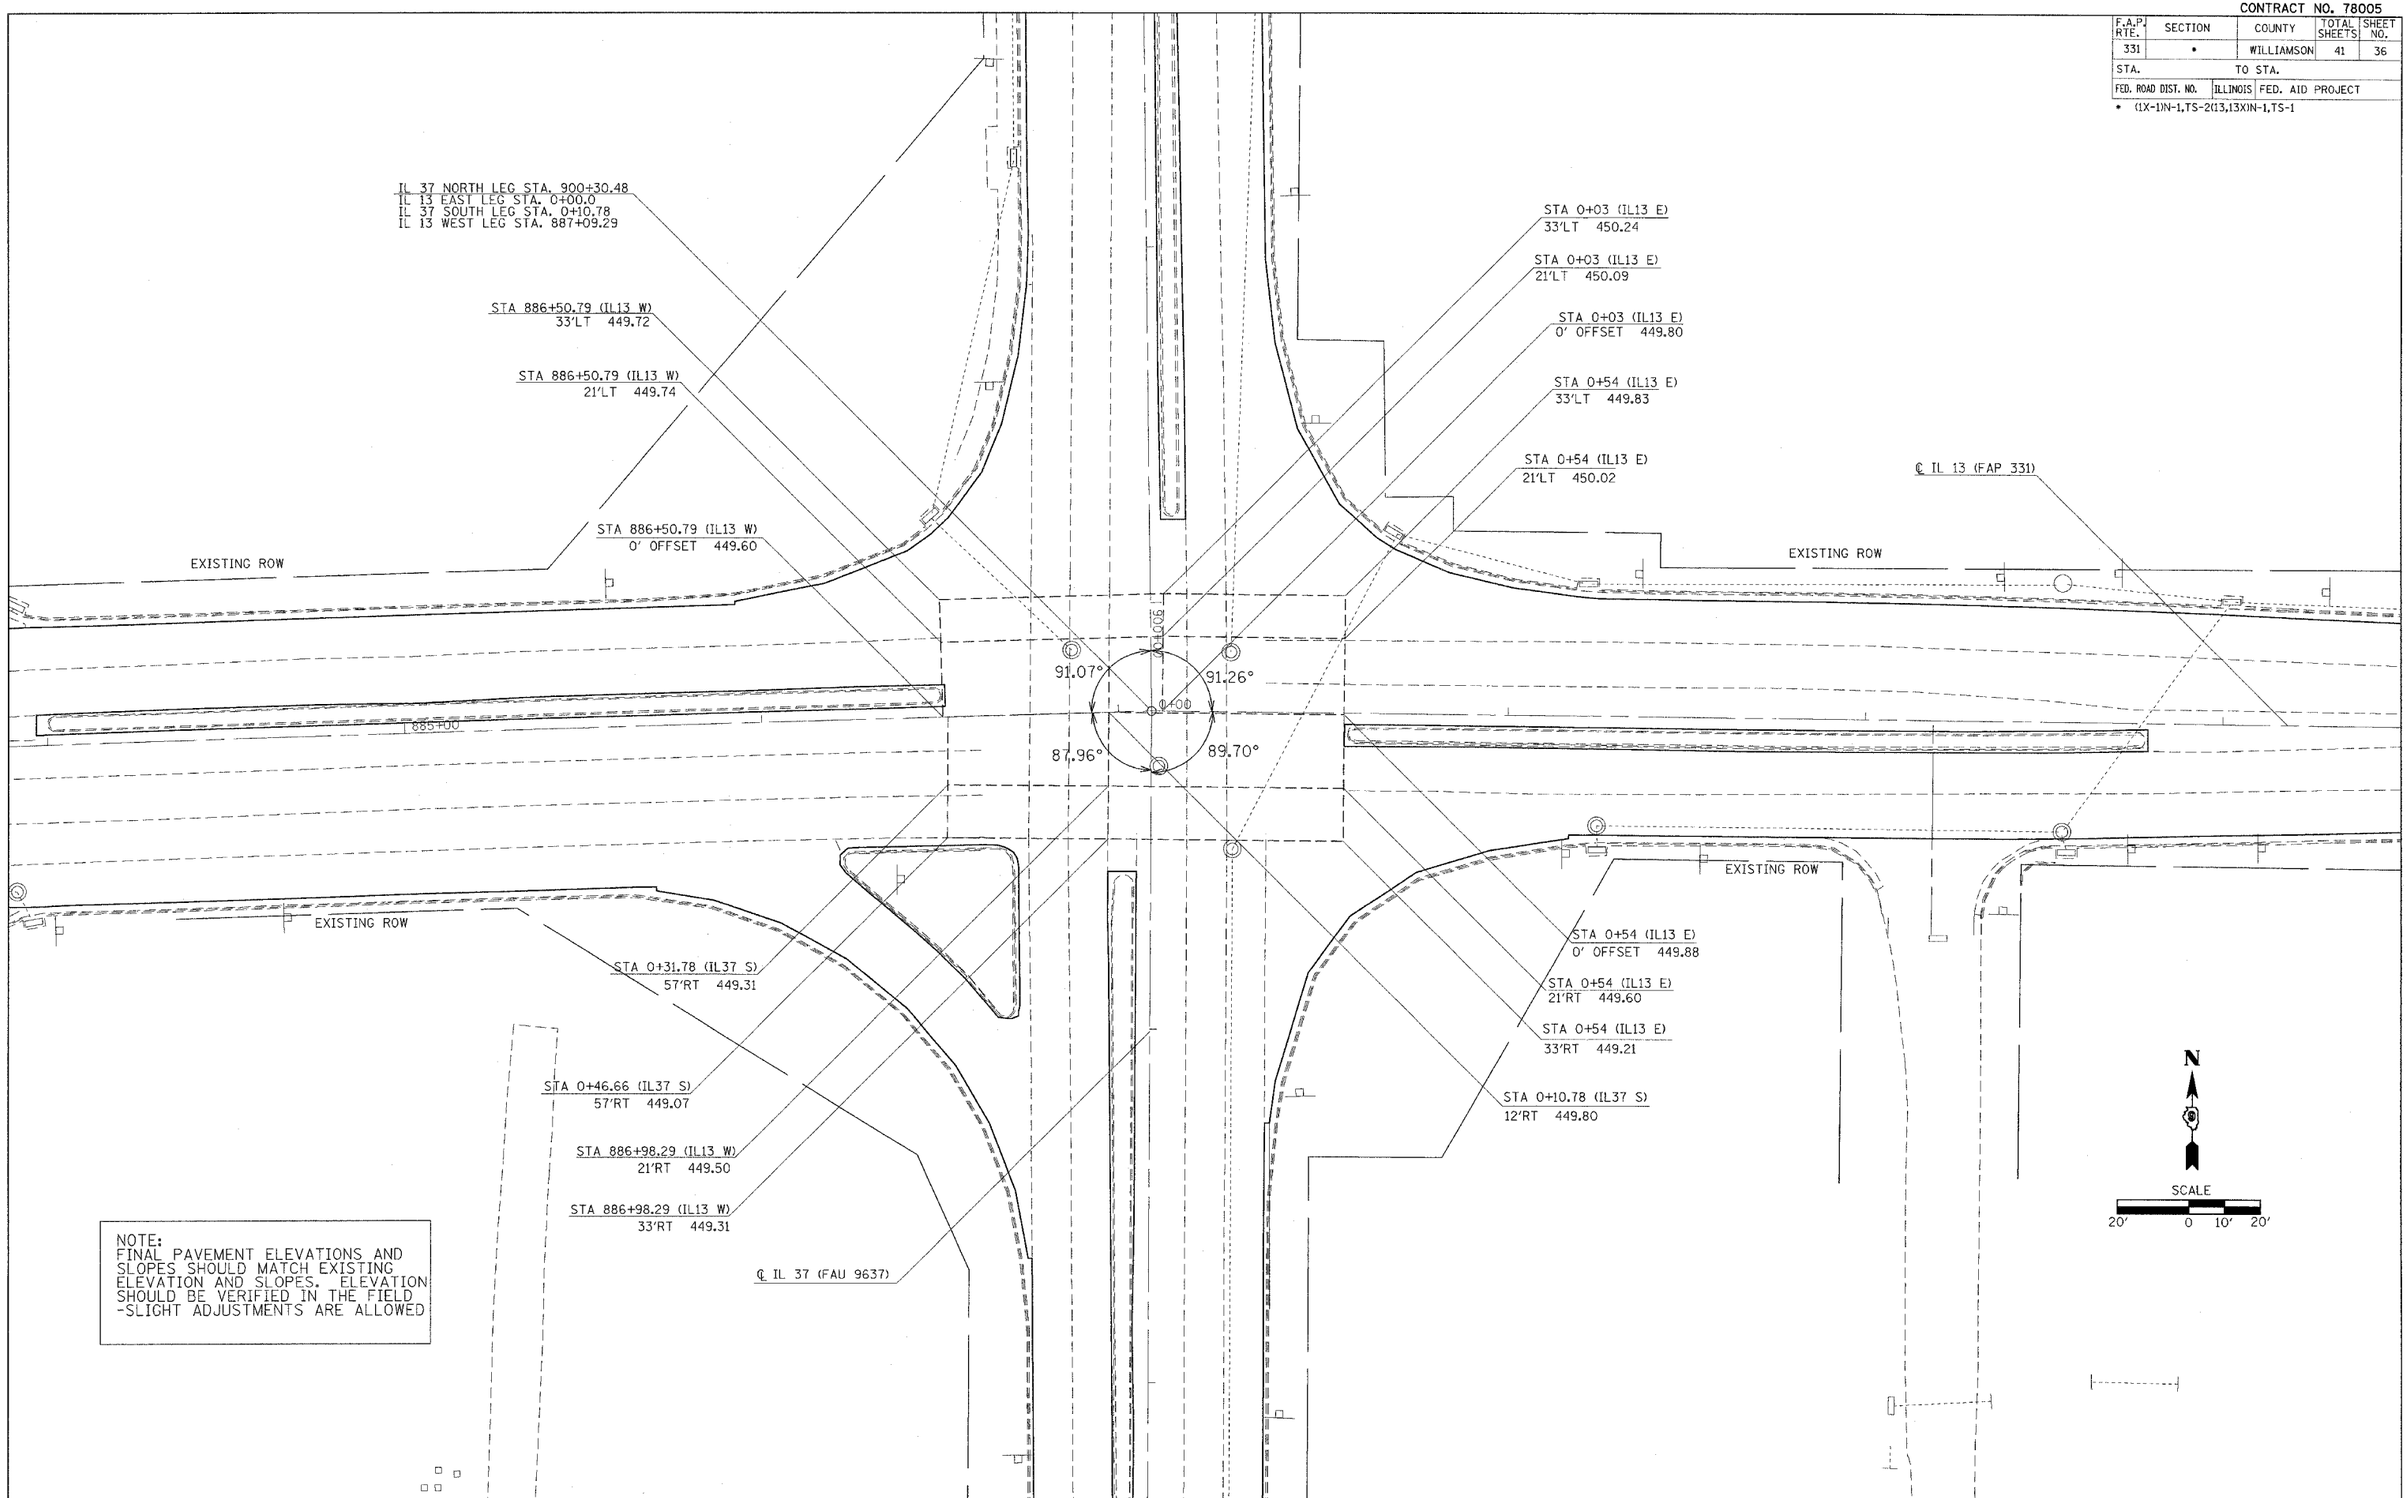

NOTE:
FINAL PAVEMENT ELEVATIONS AND SLOPES SHOULD MATCH EXISTING ELEVATION AND SLOPES. ELEVATION SHOULD BE VERIFIED IN THE FIELD -SLIGHT ADJUSTMENTS ARE ALLOWED

PLOT DATE = 5/2/2007
FILE NAME = c:\projects\d901807\d901807pl.dgn
PLOT SCALE = 20.0000 ' / IN.
USER NAME = rodewaldmd

EXISTING ELEVATIONS - INTERSECTION