CONTRACT NO. 78005

F.A.P. RTE.	SECTION	COUNTY	TOTAL SHEETS	SHEET NO.
331	*	WILLIAMSON	41	37
STA.		TO STA.		
FED. ROAD DIST. NO.	ILLINOIS	FED. AID PROJECT		

* (1X-1)N-1,TS-2(13,13X)N-1,TS-1

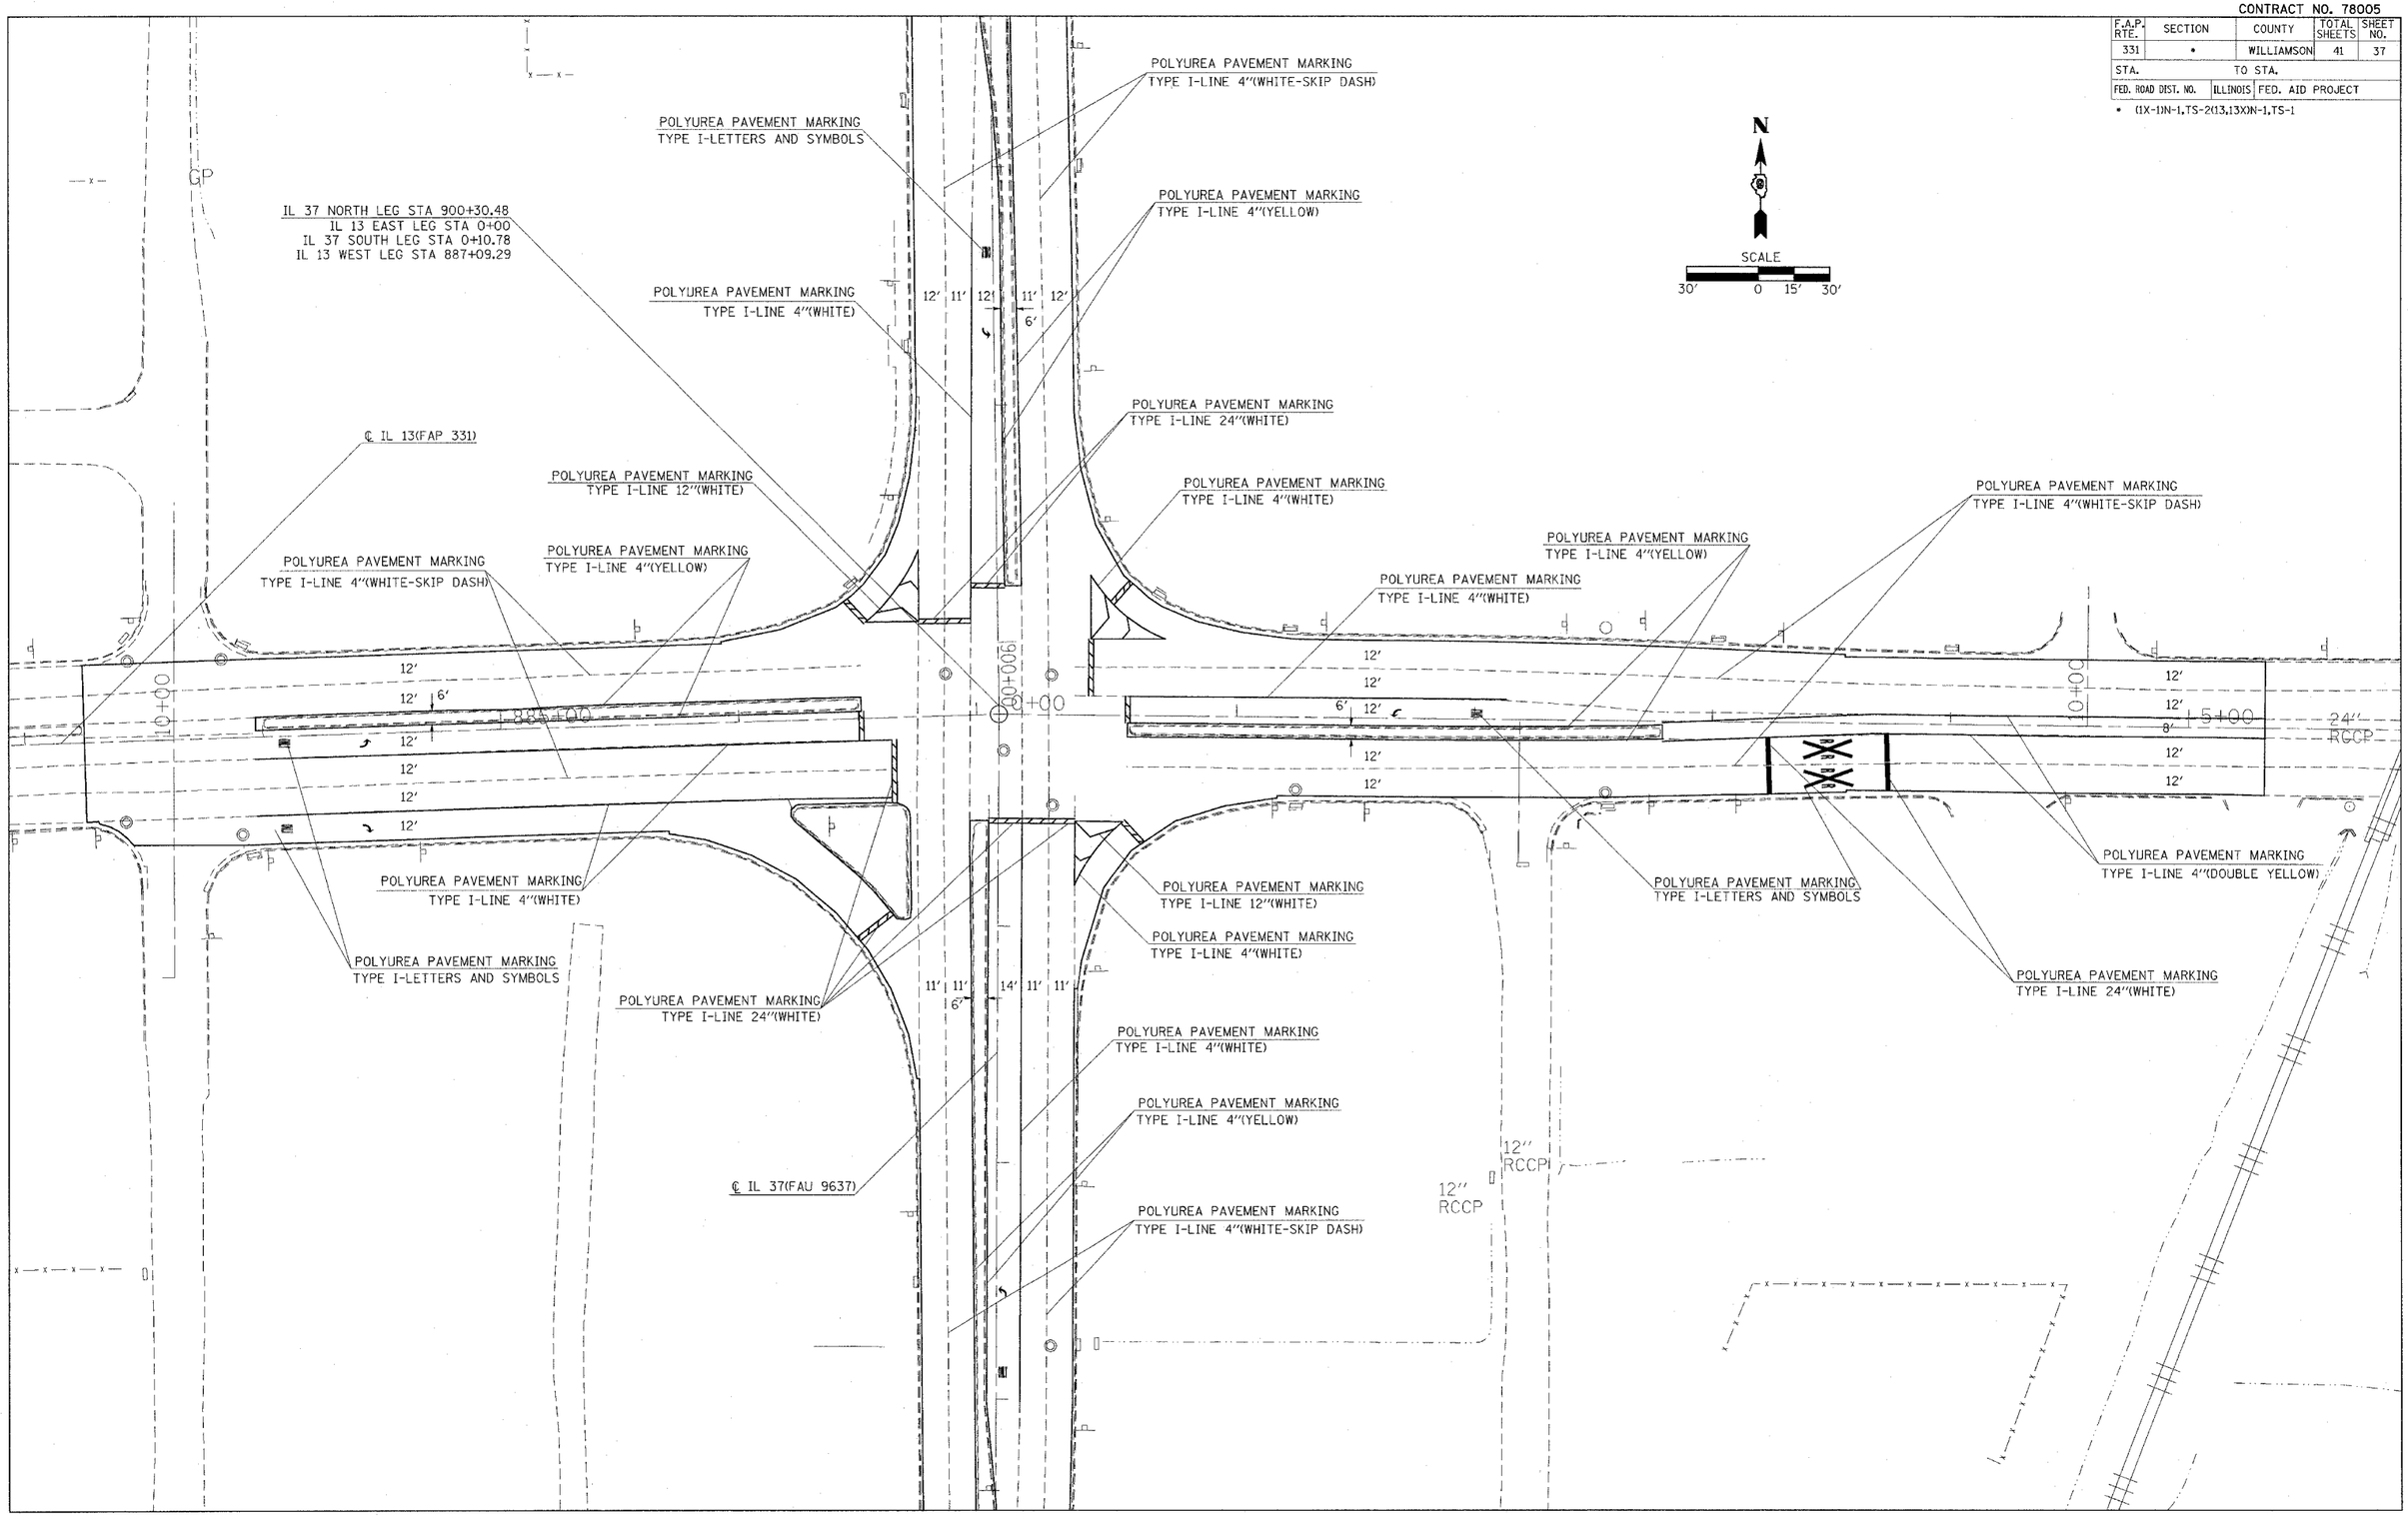

PAVEMENT MARKING

PLOT DATE = 5/2/2007
FILE NAME = c:\pwworking\d-district\d901807\d901807pl.dgn
PLOT SCALE = 30.0000 ' / IN.
USER NAME = rodewaldmd