CONTRACT NO. 85407

F.A. RTE.	SECTION	COUNTY	TOTAL SHEETS	SHEET NO.
525	06-00520-01-LT	WINNEBAGO	41	7
STA. 84+20		TO STA. 96+60		
FED. ROAD DIST. NO.	ILLINOIS	FED. AID PROJECT		

LIGHTING PLANS

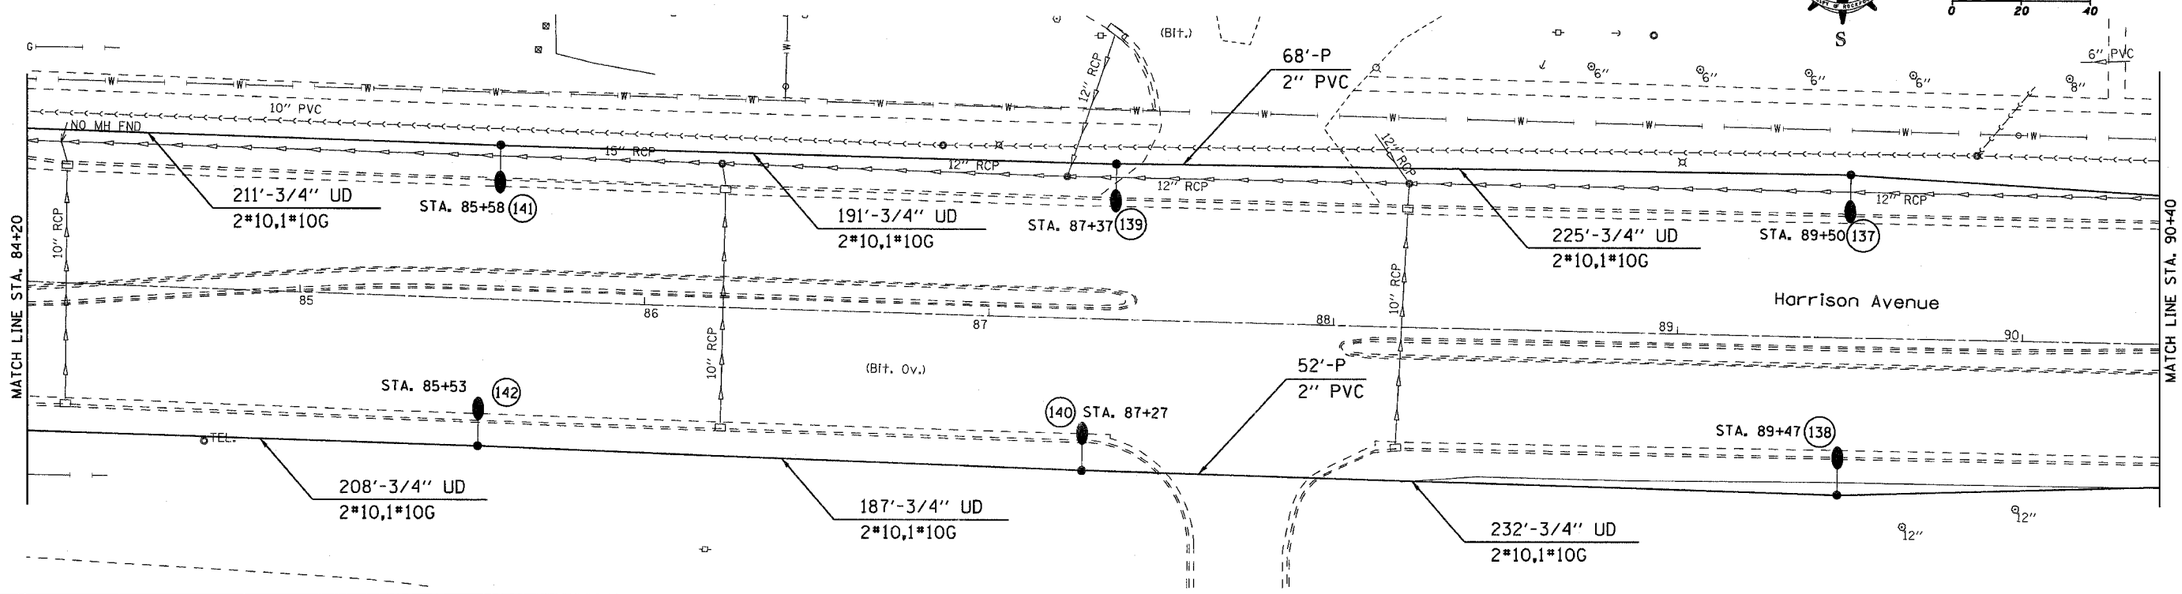

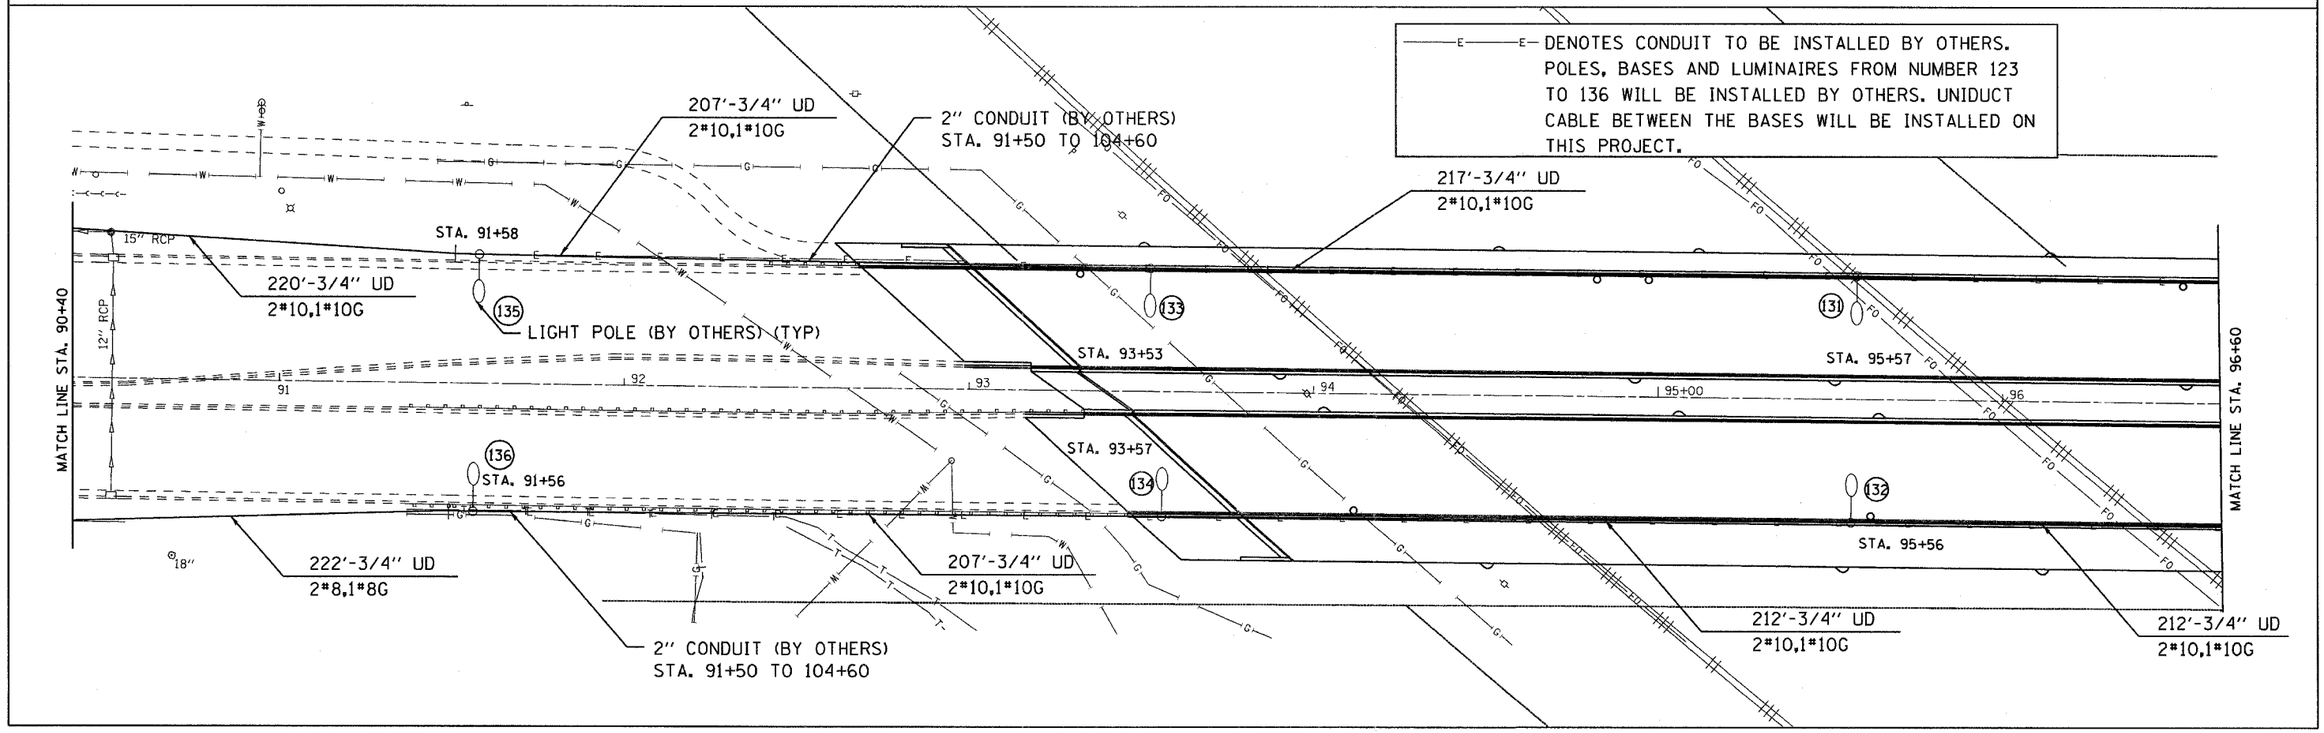

HARRISON LIGHTING PLANS