CONTRACT NO. 85407

F.A. RTE.	SECTION	COUNTY	TOTAL SHEETS	SHEET NO.
525	06-00520-01-LT	WINNEBAGO	41	29
STA. 264+00		TO STA. 276+80		
FED. ROAD DIST. NO.	ILLINOIS	FED. AID PROJECT		

LANDSCAPING PLANS

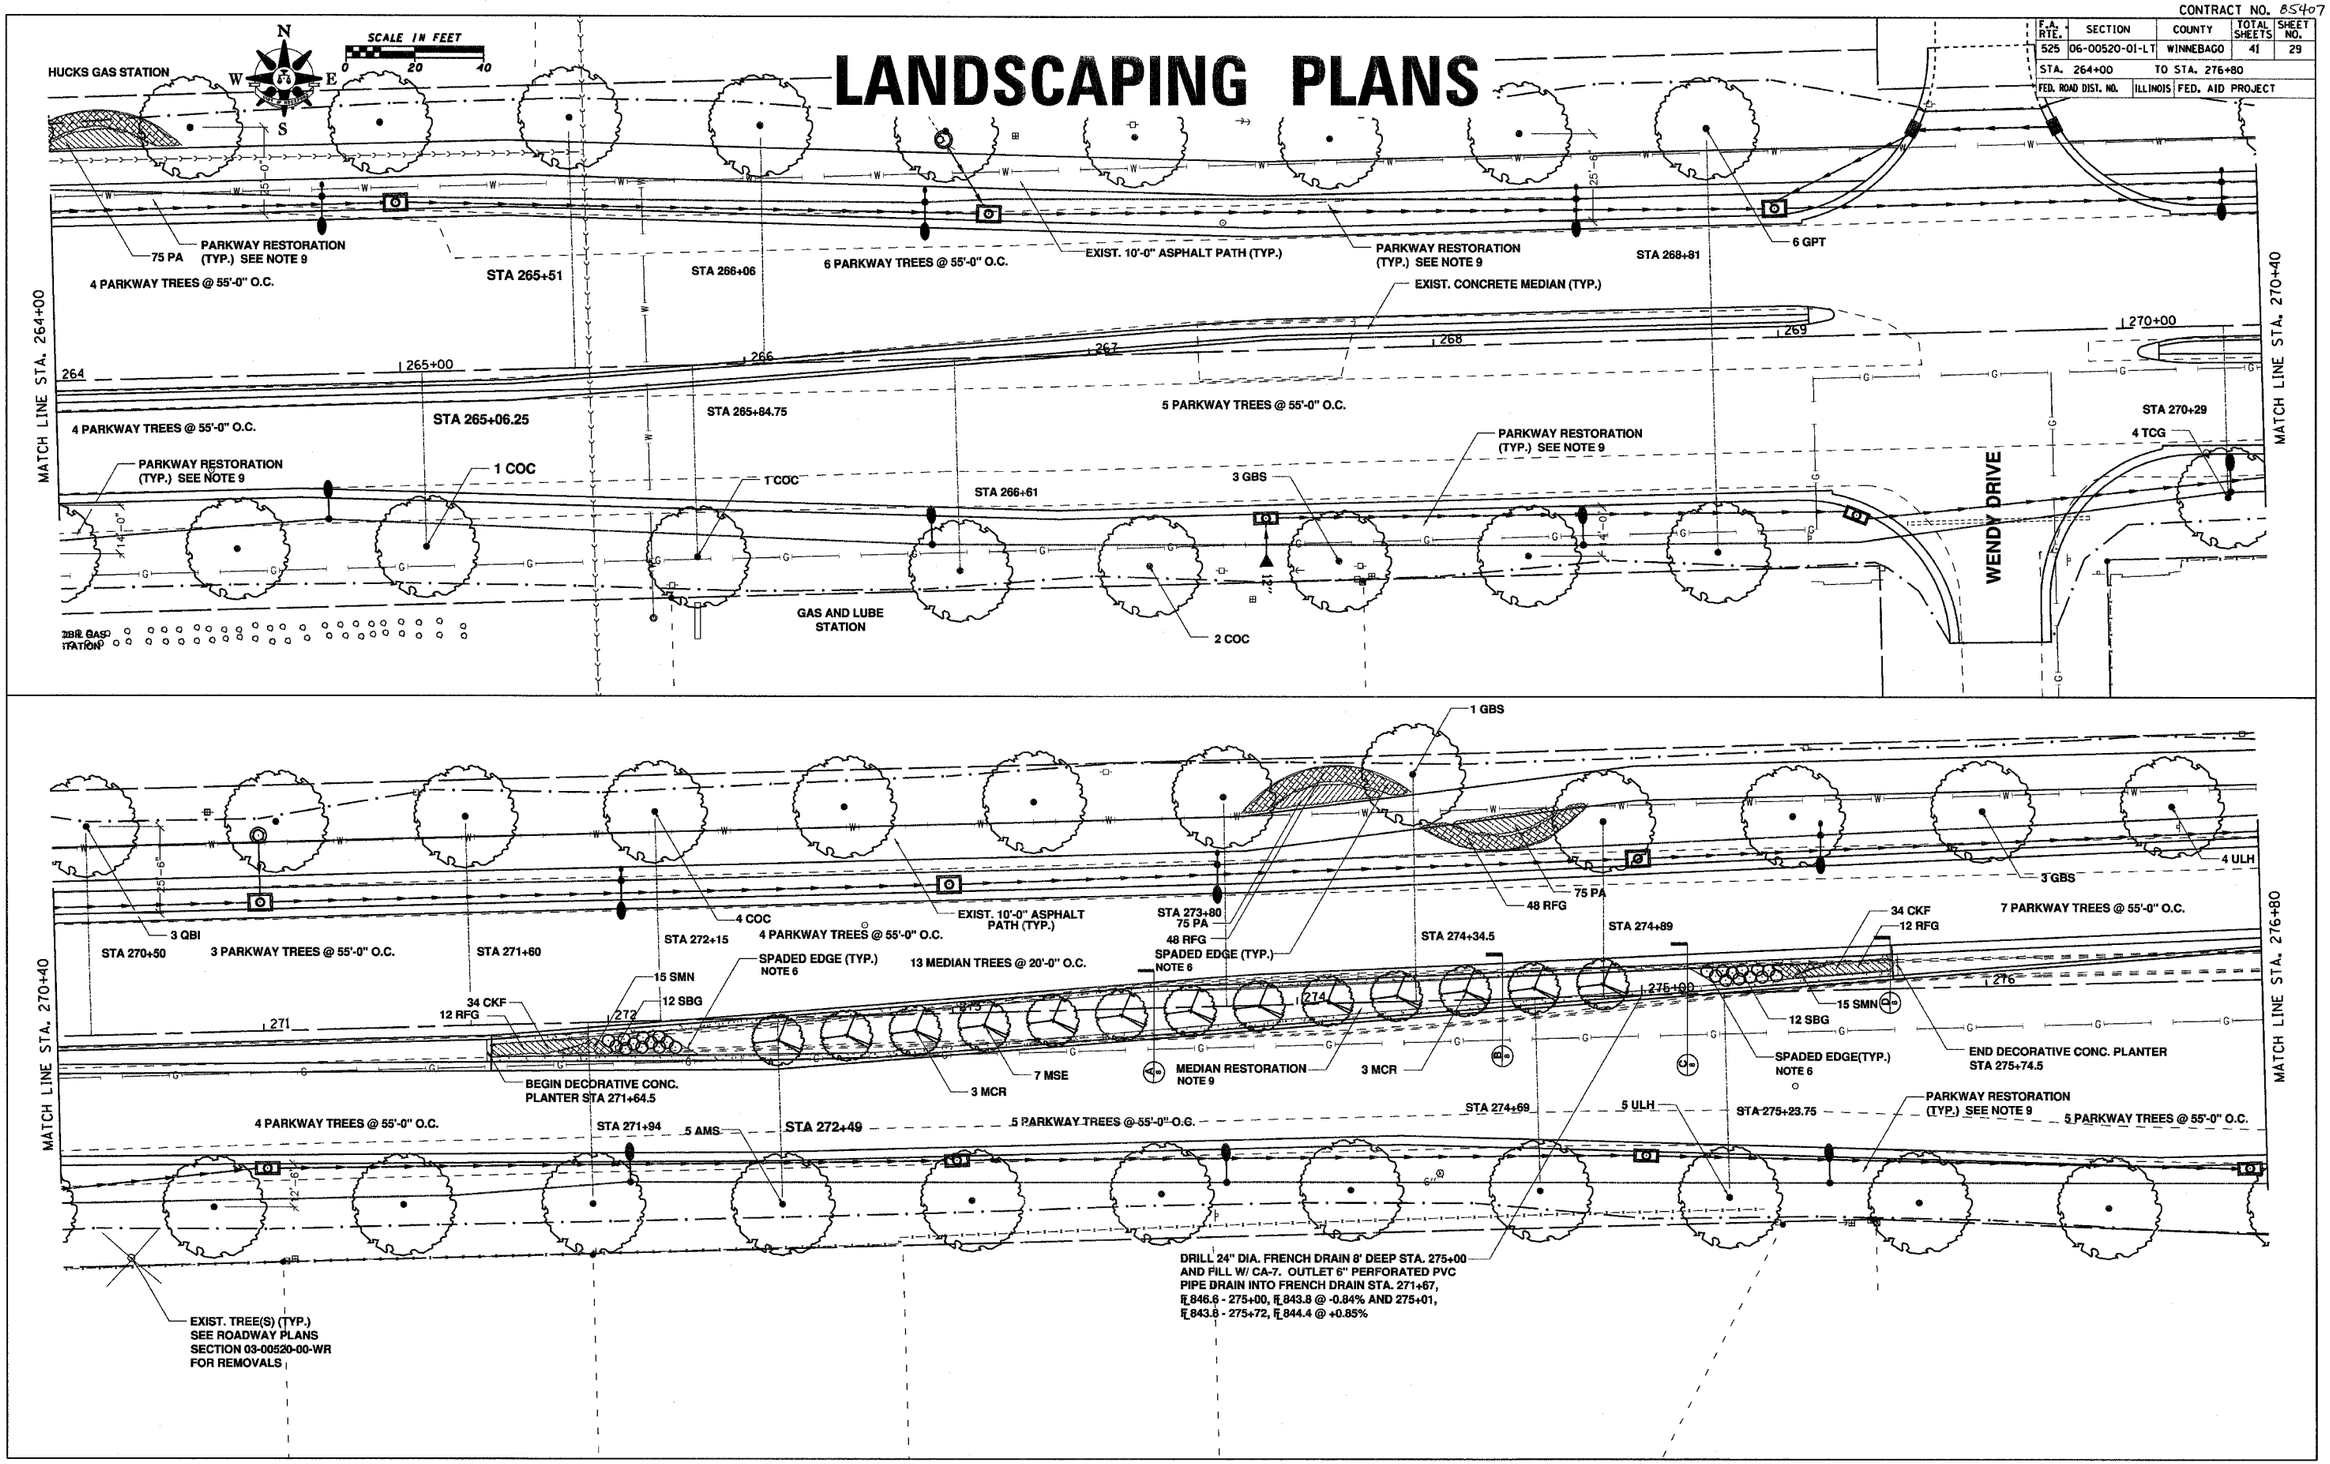

PLOT DATE = $DATE$
FILE NAME = $FILE$
PLOT SCALE = $SCALE$
USER NAME = $USER$