WINNEBAGO COUNTY ILLINOIS	ROUTE	SECTION	SHEET
	17	00-00408-00-SP	08 OF 19

OLD RIVER ROAD, STA 13+09.24-STA 16+40.50

℄ LATHAM ROAD STA. = 100+00.00
℄ OLD RIVER ROAD STA. =15+00.00

PROJECT BEGINS:
OLD RIVER ROAD
STA. 13+09.24

PROJECT ENDS:
OLD RIVER ROAD
STA. 16+40.50

SCALES:
1" = 20' HOR
1" = 5' VER

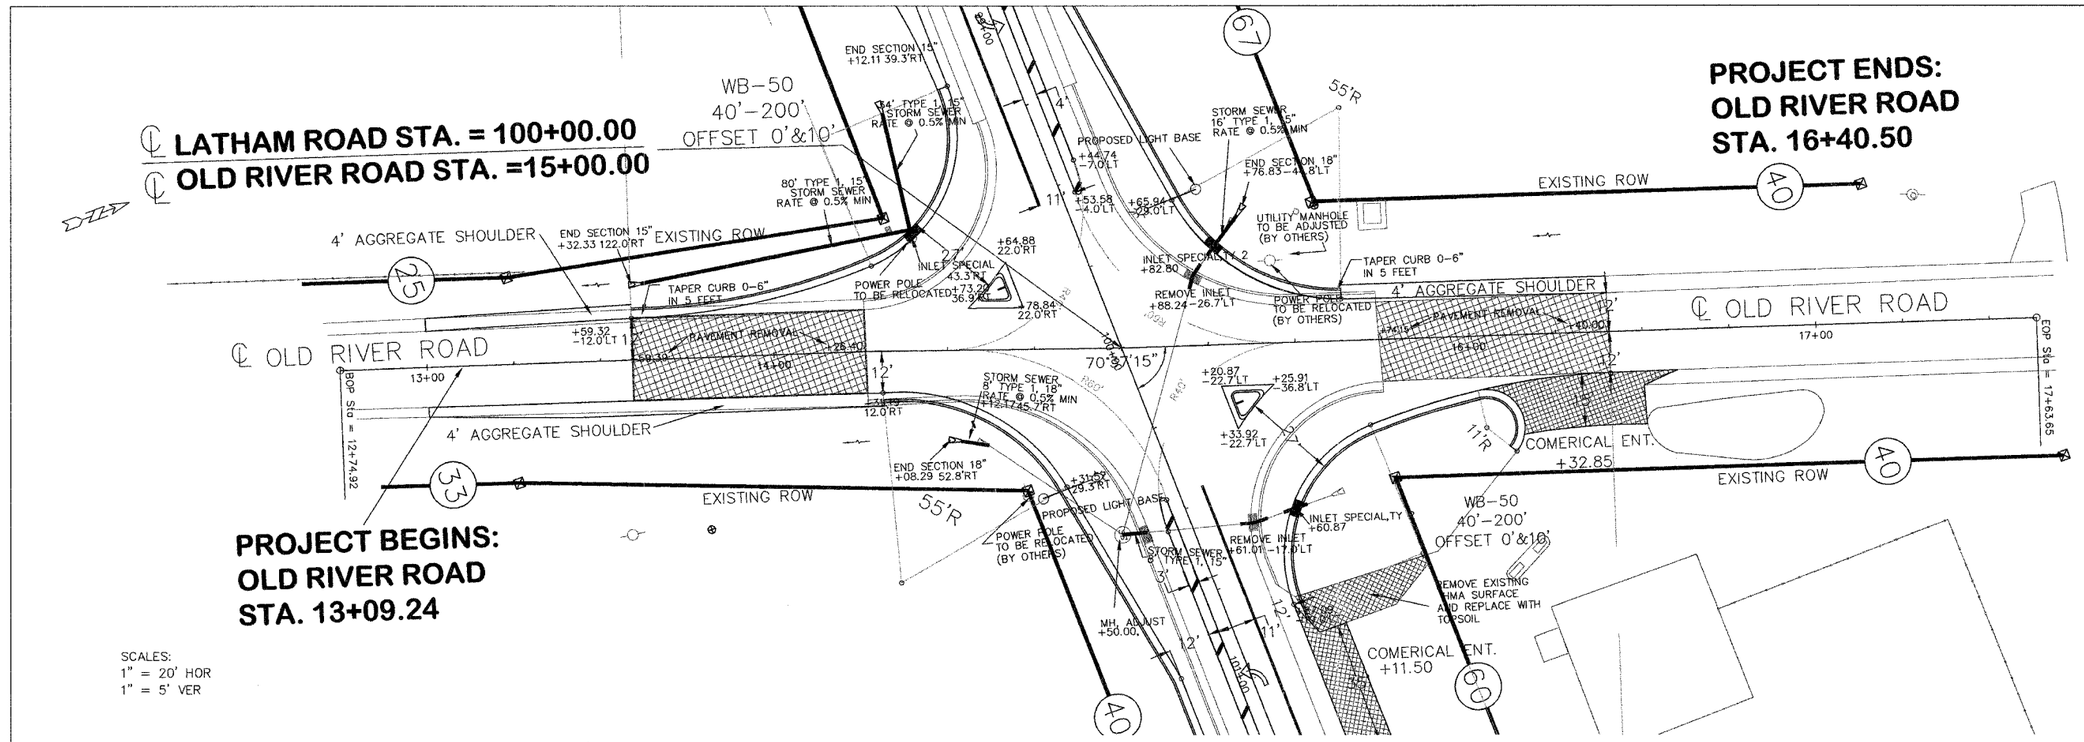

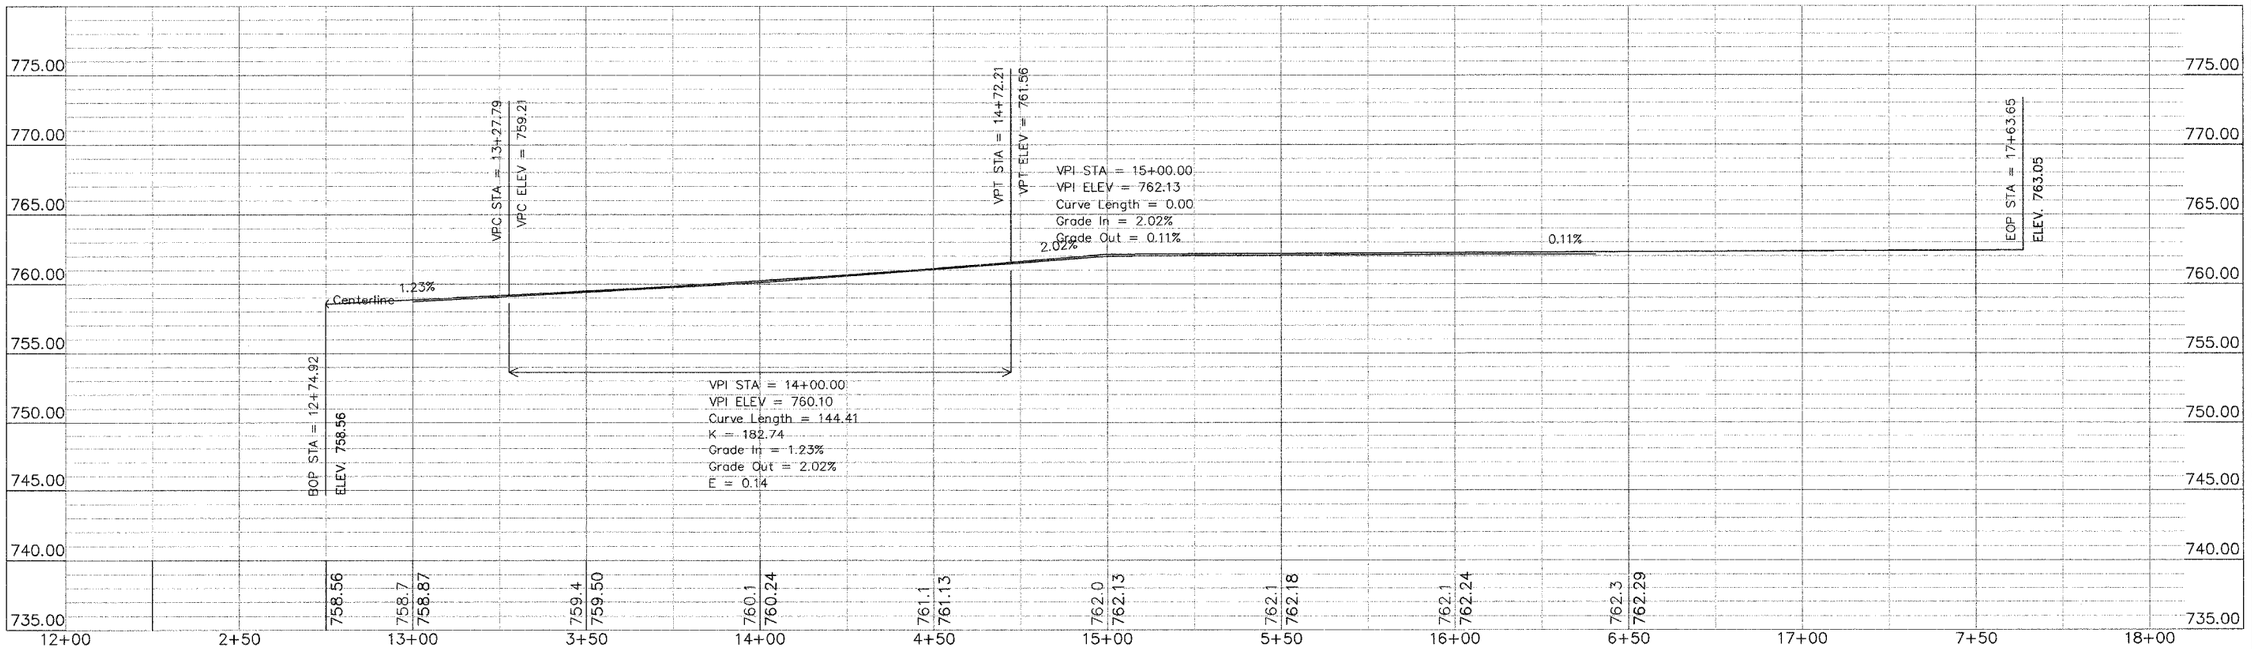

OLD RIVER ROAD PLAN & PROFILE

\\Latham\Projects\Old River Rd\Design\Roadway\Plan & Profile\Old River Rd P&P.dgn