CONTRACT NO. 87332

F.A.P. RTE.	SECTION	COUNTY	TOTAL SHEETS	SHEET NO.
591	06-00034-00-RP	KENDALL	37	11
STA. 68+00		TO STA.69+42		
FED. ROAD DIST. NO. _	ILLINOIS	FED. AID PROJECT		

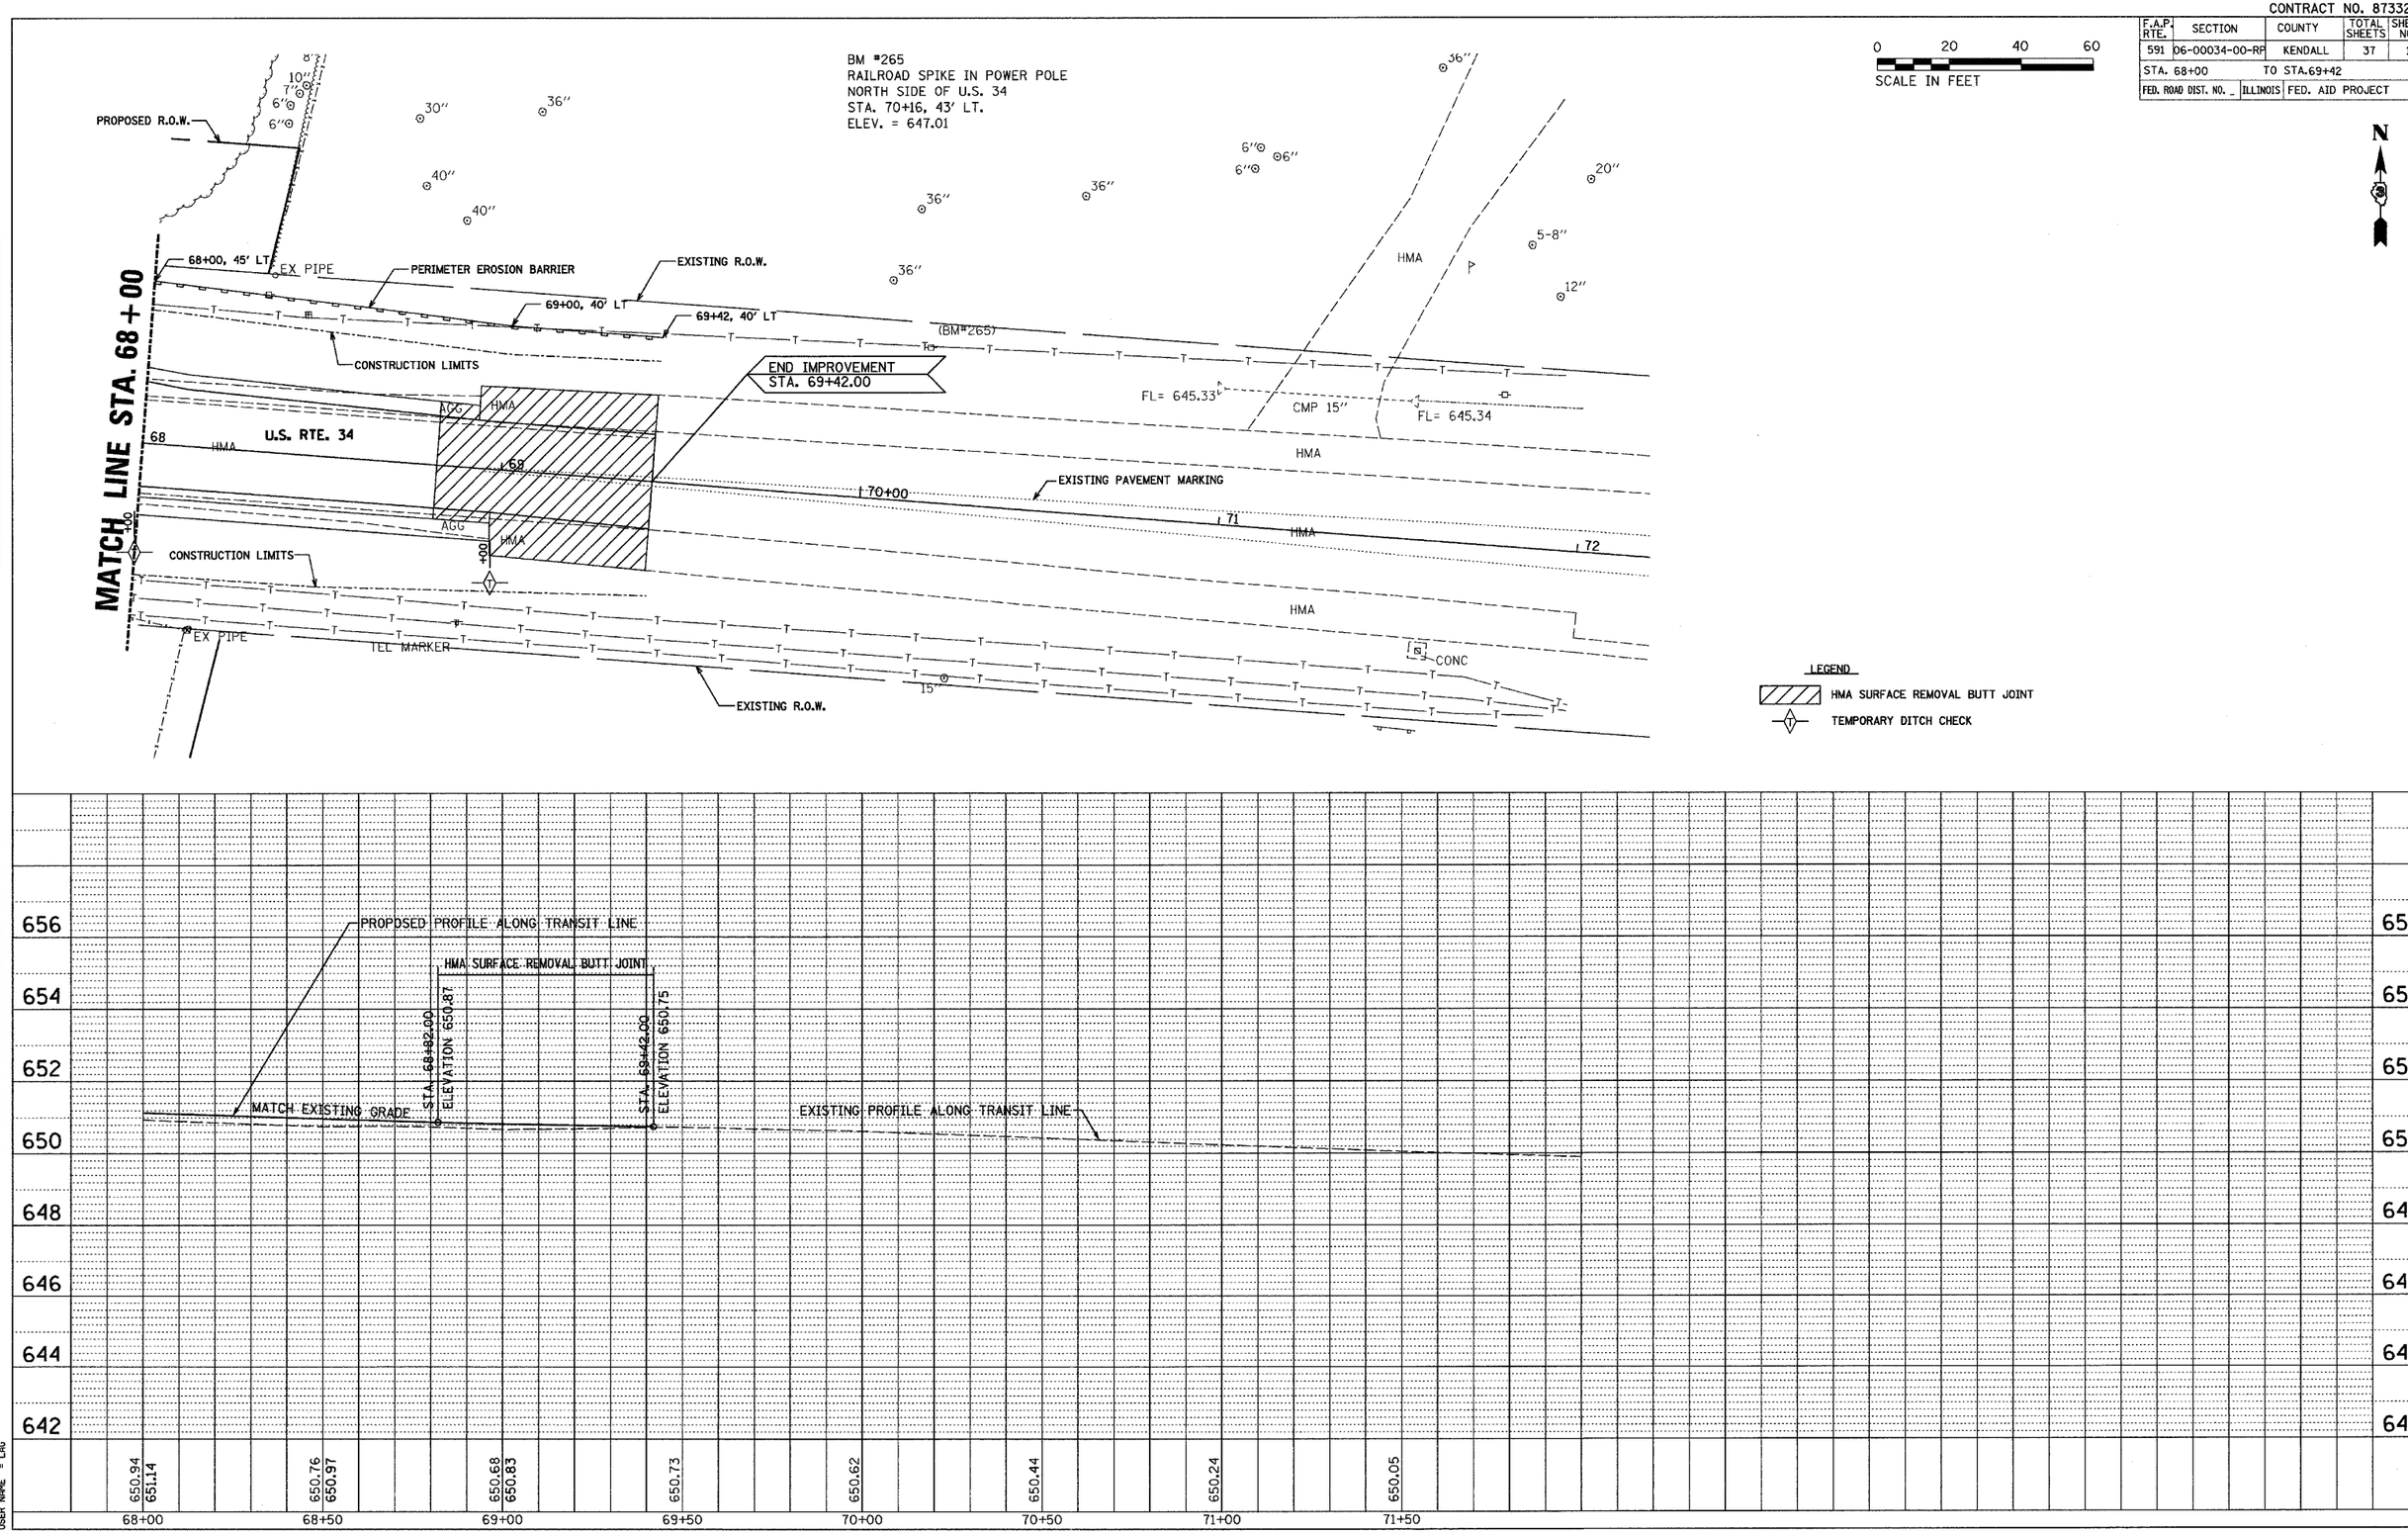

PLAN
NOTE BOOK NO.
SURVEYED
PLOTTED
ALIGNMENT CHECKED
RT. OF WAY CHECKED
CADD FILE NAME
BY CHAMLIN & ASSOCIATES
DATE 01/07
LAG
JKC
01/07
01/07
01/07
Z01807PLN-RT34

PROFILE
NOTE BOOK NO.
SURVEYED
PLOTTED
GRADES CHECKED
B.M. NOTED
STRUCTURE NOTATNS CHKD
BY CHAMLIN & ASSOCIATES
DATE 01/07
LAG
JKC
01/07
01/07
01/07
01/07

PLOT DATE = 01/07
FILE NAME = Z01807PLN-RT34
PLOT SCALE = AS SHOWN
USER NAME = LAG

U.S. ROUTE 34 STA. 68+00 TO 72+00