CONTRACT NO. 87332

F.A.P. RTE.	SECTION	COUNTY	TOTAL SHEETS	SHEET NO.
591	06-00034-00-RP	KENDALL	37	12
STA. 9+00		TO STA.11+15		
FED. ROAD DIST. NO. _	ILLINOIS	FED. AID PROJECT		

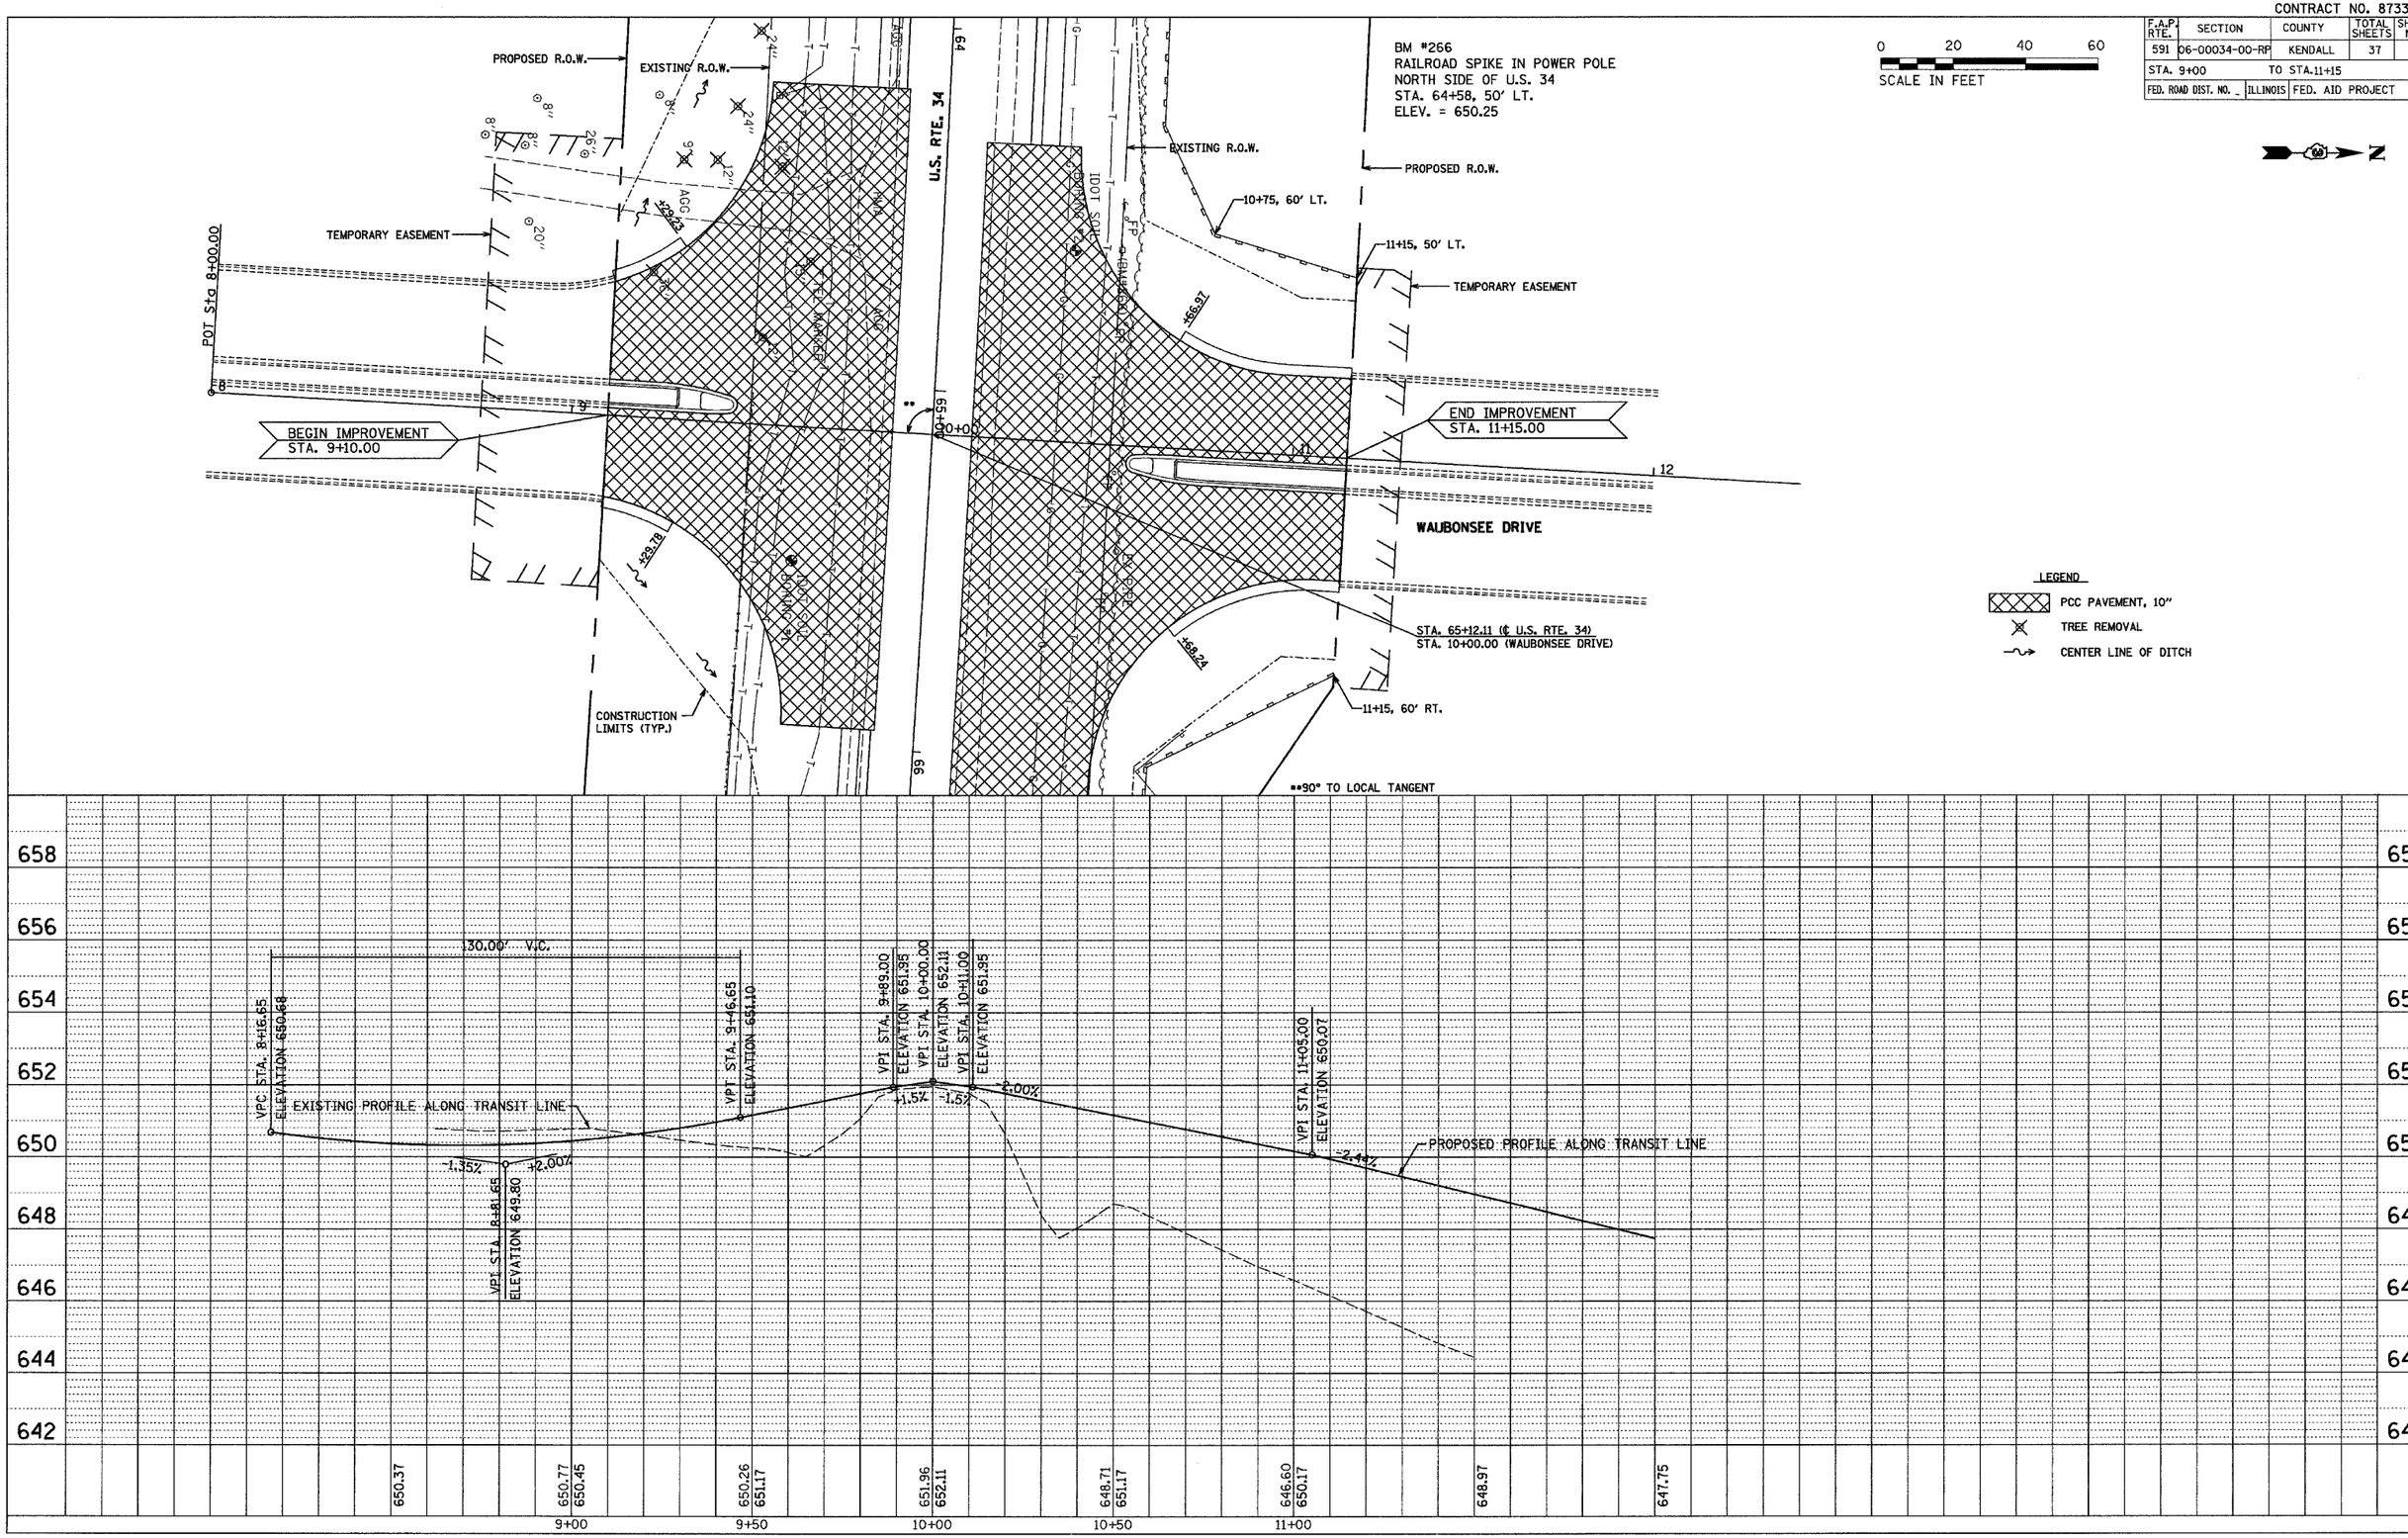

PLAN
NOTE BOOK NO.
SURVEYED
PLOTTED
ALIGNMENT CHECKED
RT. OF WAY CHECKED
CADD FILE NAME
BY CHAMLIN & ASSOCIATES
LAG
JKC
ZO1807PLN-RT34
DATE 01/07

PROFILE
NOTE BOOK NO.
SURVEYED
PLOTTED
GRADES CHECKED
B.M. NOTED
STRUCTURE NOTATNS CHKD
BY CHAMLIN & ASSOCIATES
LAG
JKC
LAG
JKC
DATE 01/07

PLOT DATE = 02/07
FILE NAME = Z01807PLN-COLSENT
PLOT SCALE = AS SHOWN
USER NAME = LAG

WAUBONSEE COLLEGE / SOUTH ENTRANCE STA. 8+00 TO 12+0