CONTRACT #89414

F.A. RTE.	SECTION	COUNTY	TOTAL SHEETS	SHEET NO.
	*	WOODFORD	24	20

STA. 11+93.56 TO STA. 12+50.00

FED. ROAD DIST. NO. | ILLINOIS | FED. AID PROJECT

* 05-00018-00-BR

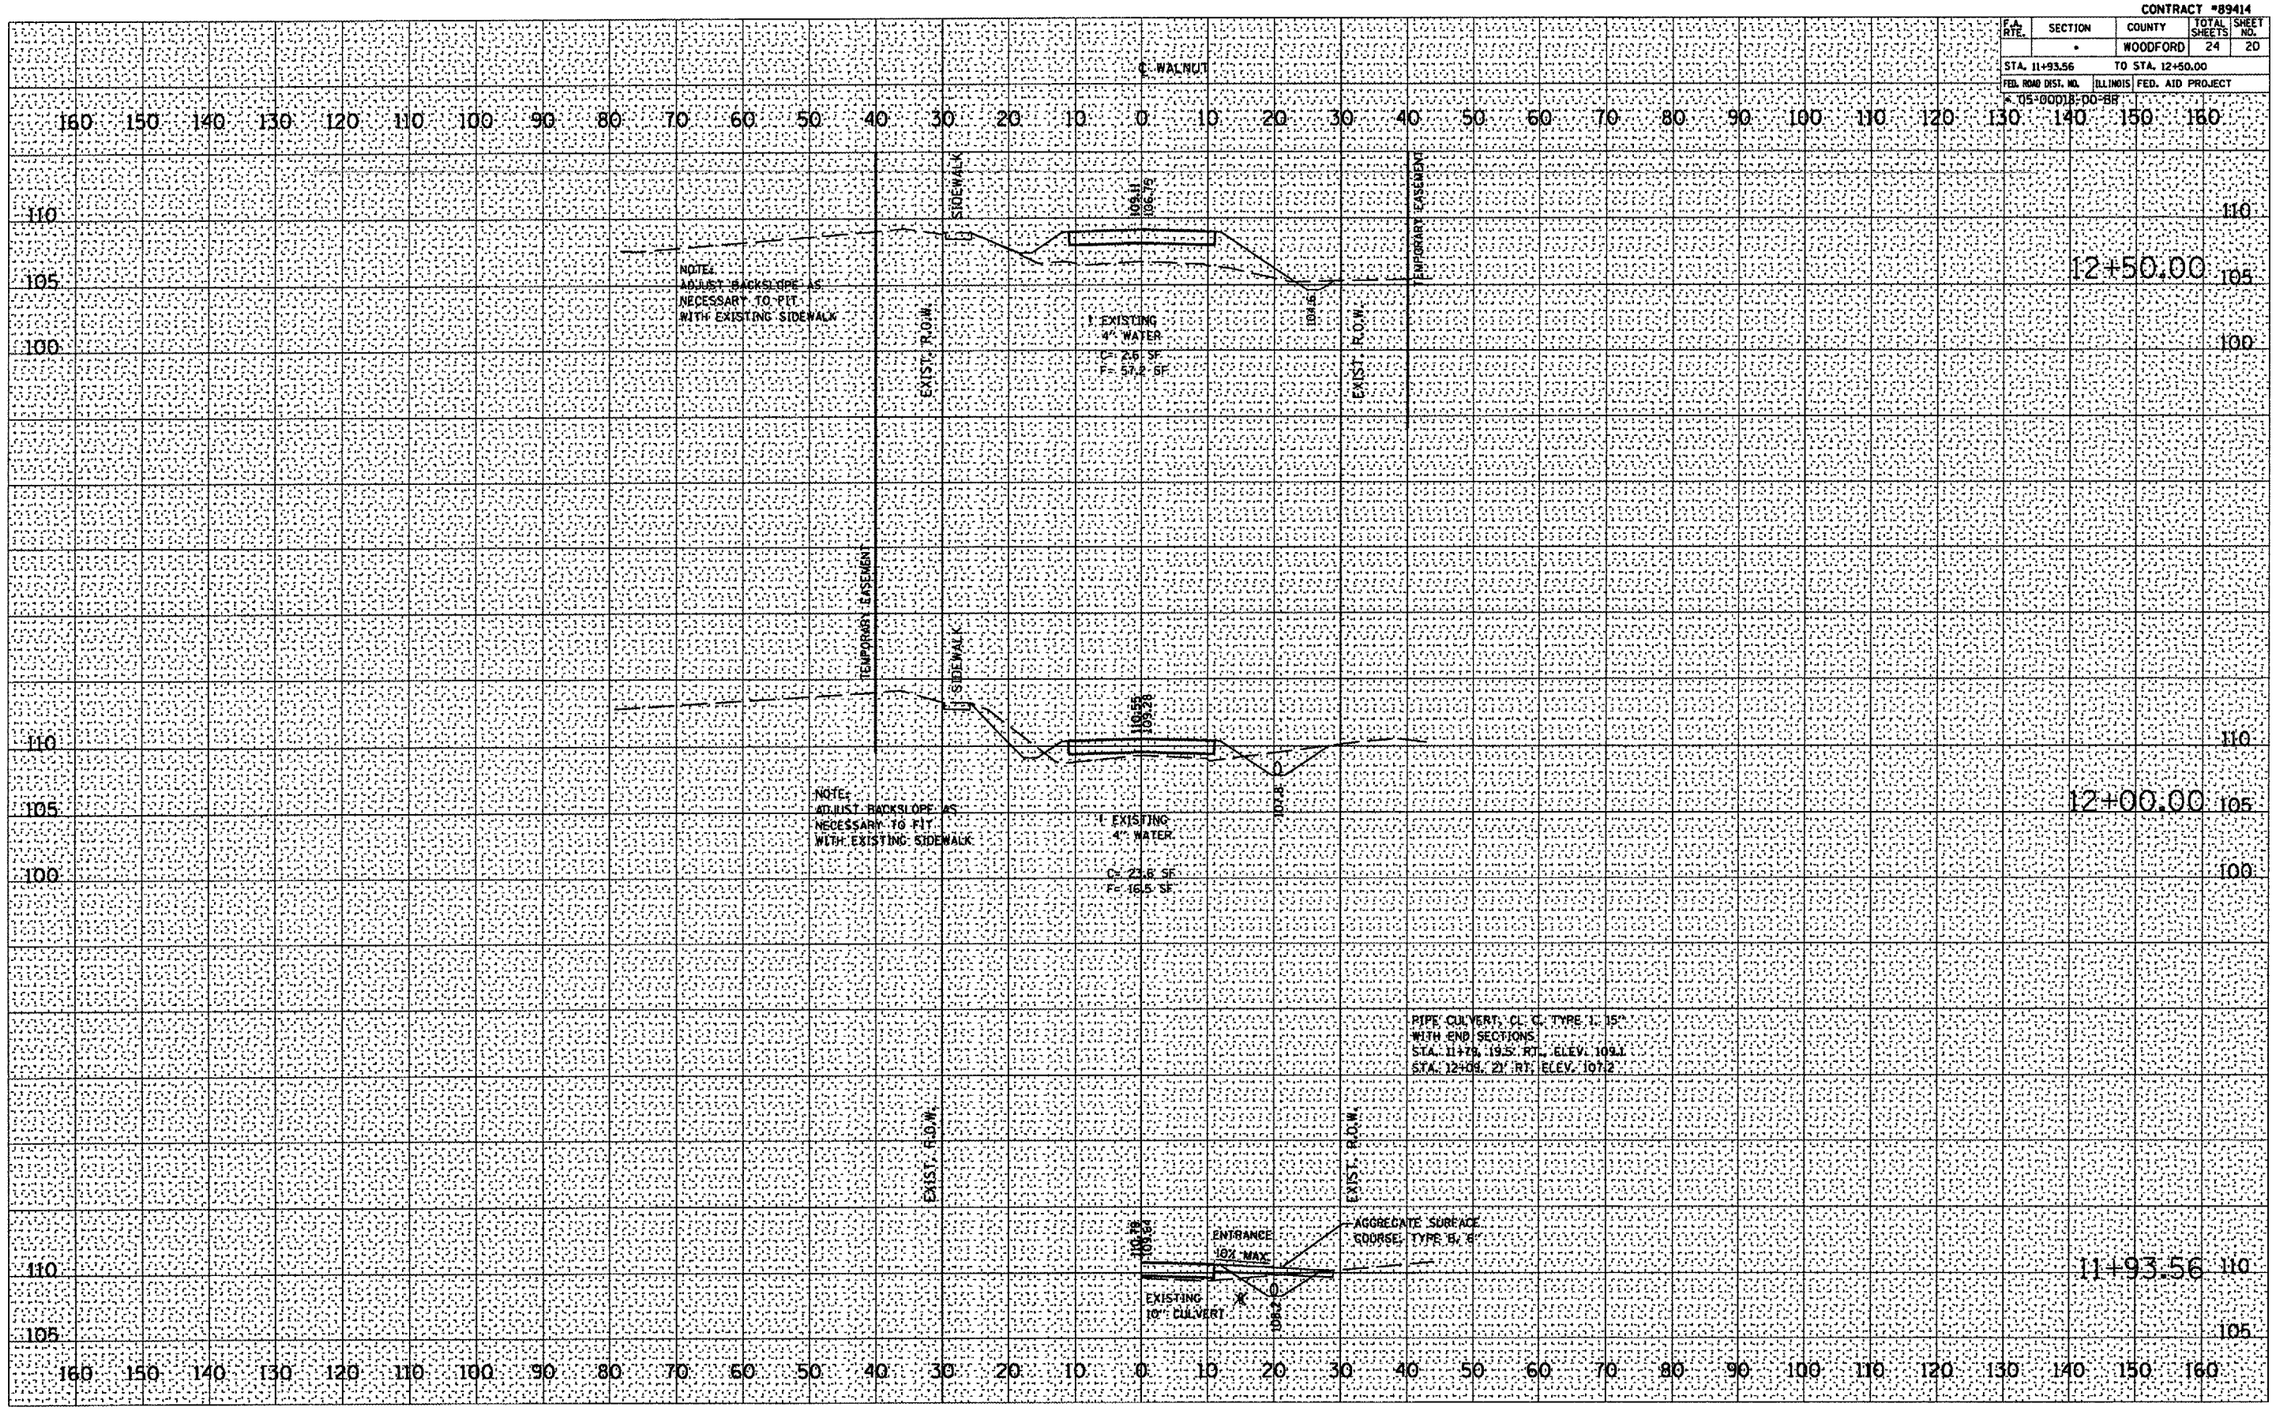

FINAL SURVEY | NOTE BOOK | NO. | SURVEYED | PLOTTED | TEMPLATE | AREAS | AREAS CHECKED | BY | DATE

ORIGINAL SURVEY | NO. | SURVEYED | PLOTTED | TEMPLATE | AREAS | AREAS CHECKED | BY | DATE

PLOT DATE = 5/15/2007
FILE NAME = D:\dosa\579209\DWG\XS-SHEETS-579209.dgn
PLOT SCALE = 22.9000 ' / IN.
USER NAME = jpz

.../DWG/XS-SHEETS-579209.dgn 5/15/2007 12:48:09 PM