93443

CONTRACT NO.

F.A.U RTE.	SECTION	COUNTY	TOTAL SHEETS	SHEET NO.
8146	****	SANGAMON	67	42
STA. 32+25.00		TO STA. 32+75.00		
FED. ROAD DIST. NO.	ILLINOIS	FED. AID PROJECT*		

*HS-8146(003)

**** 06-00029-00-TL

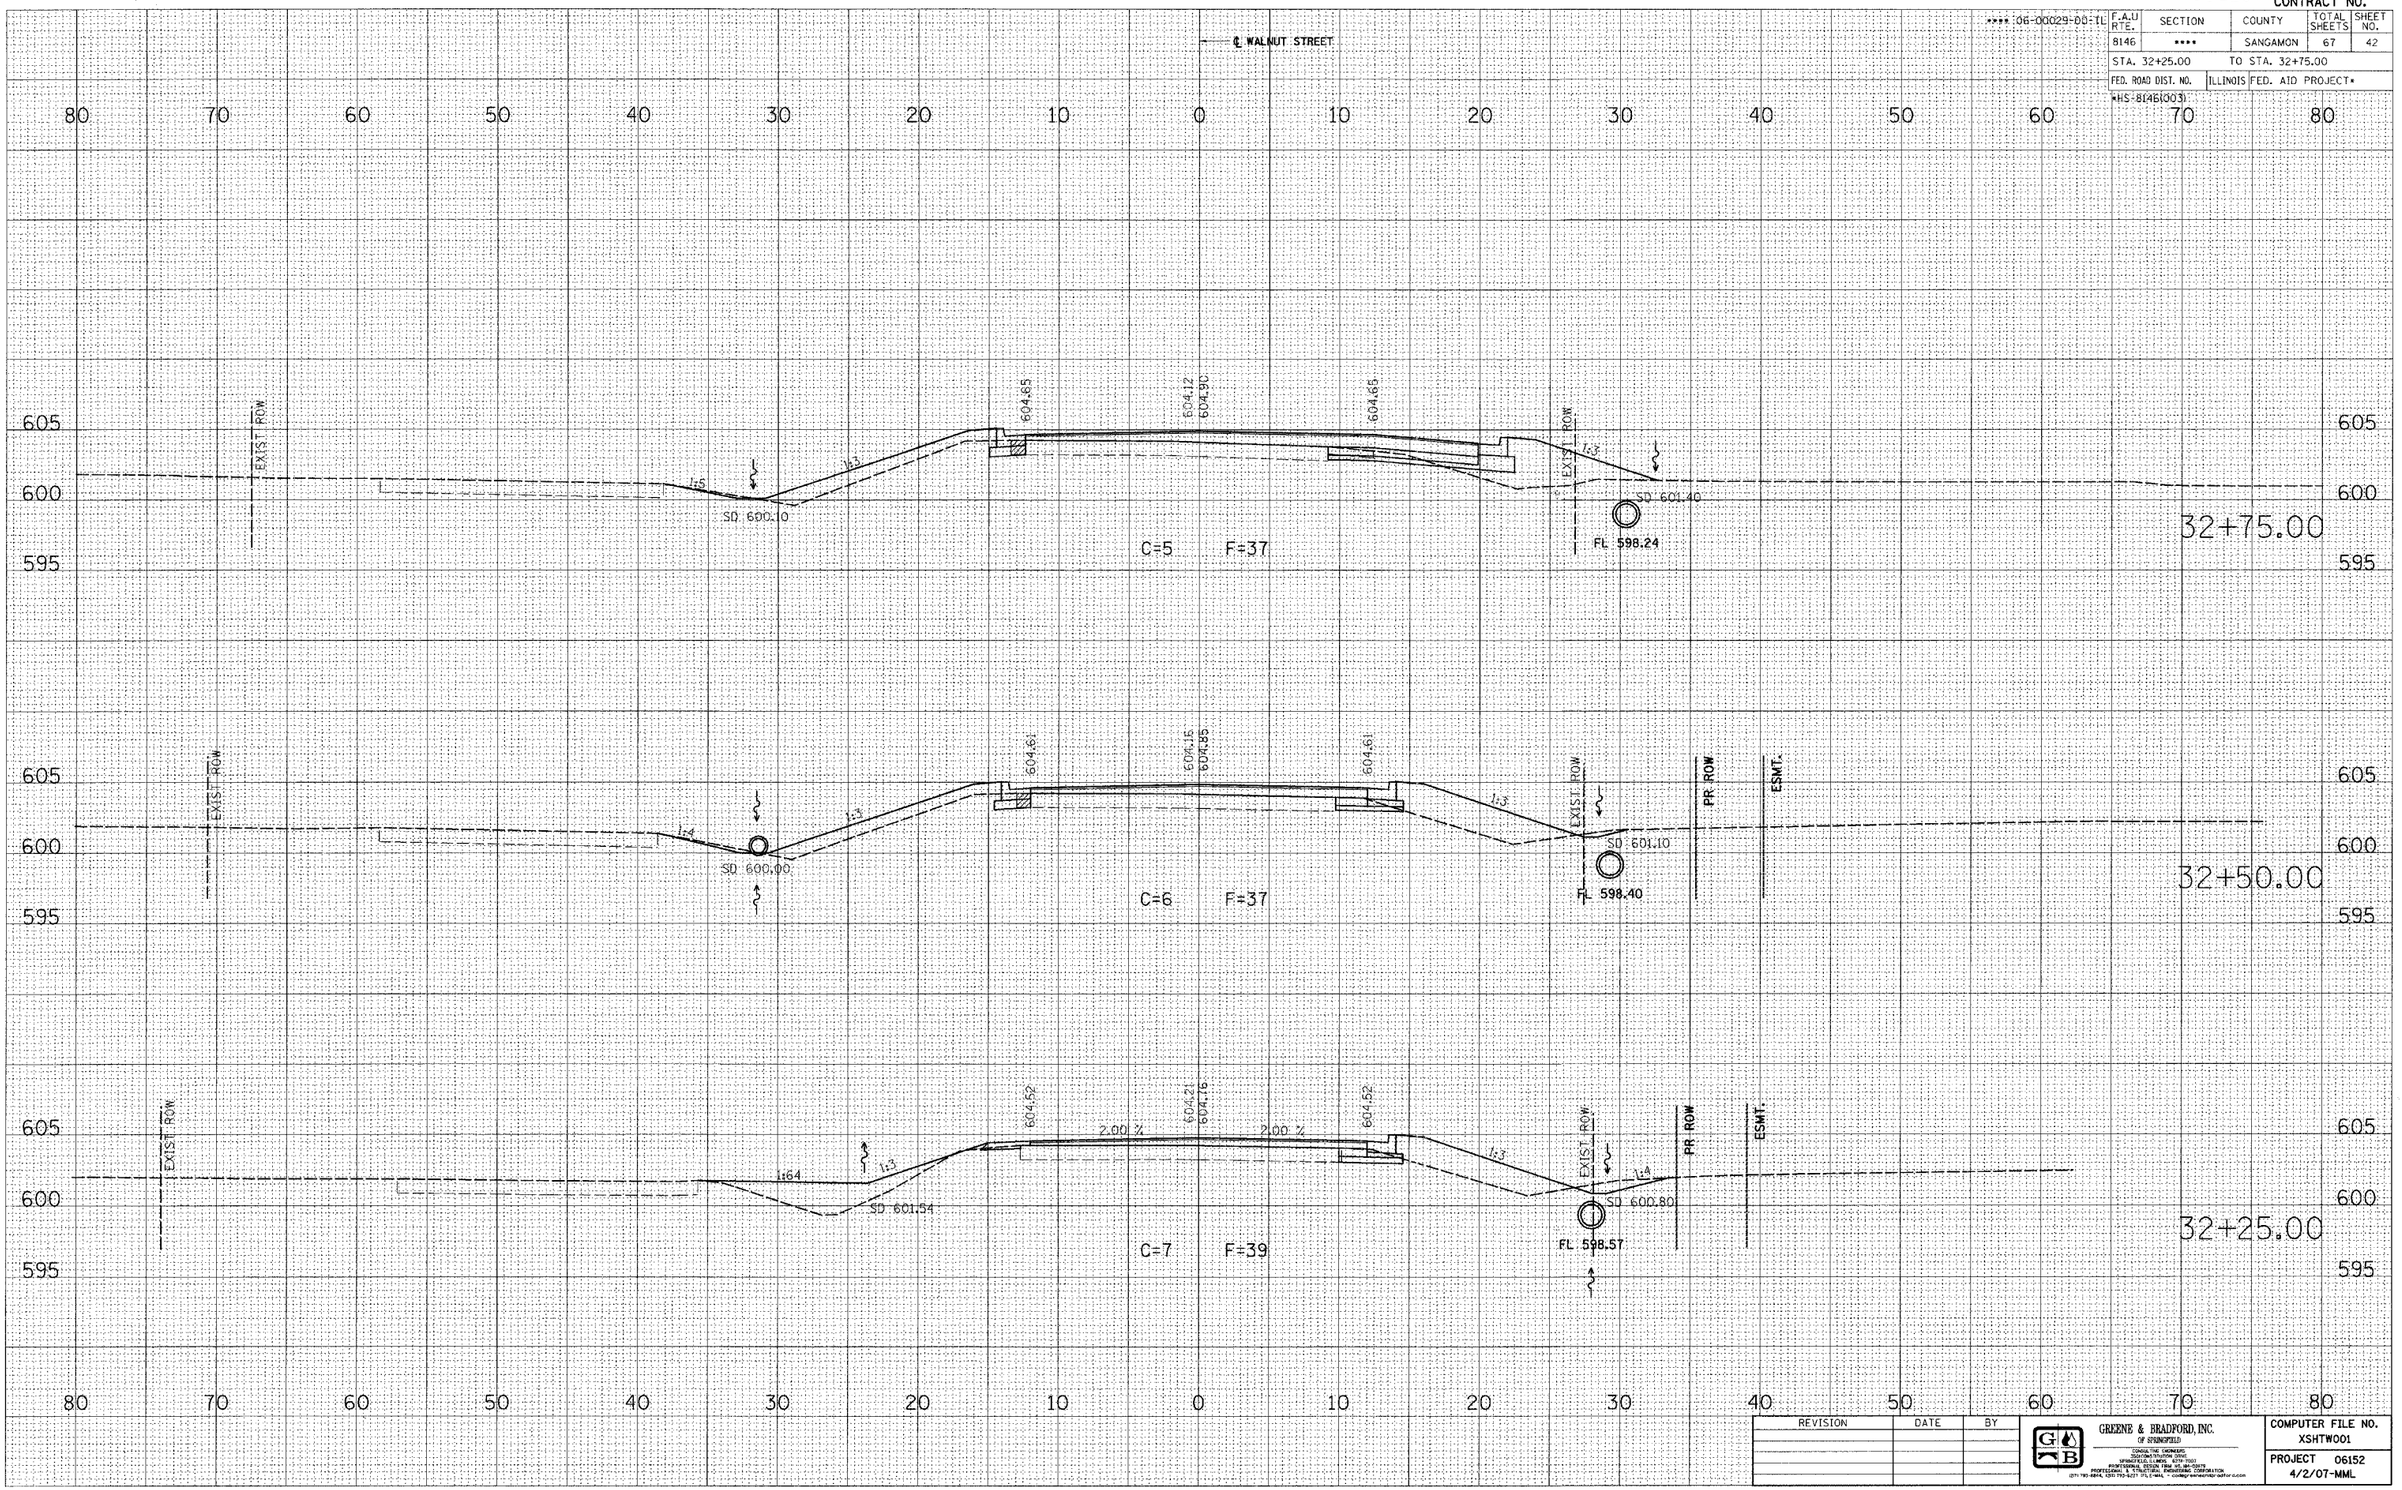

REVISION	DATE	BY

GREENE & BRADFORD, INC. OF SPRINGFIELD
CONSULTING ENGINEERS
SURVEYING & MAPPING DIVISION
PROFESSIONAL DESIGN FIRM NO. 184-000179
PROFESSIONAL & STRUCTURAL ENGINEERING CORPORATION
(217) 793-6814, 4301 TWO-NOTT TFL E-MAIL - courtesy@greenebrad-springfield.com

COMPUTER FILE NO. XSHTW001

PROJECT 06152 4/2/07-MML

WALNUT STREET CROSS SECTIONS

FINAL SURVEY: SURVEYED, PLOTTED, TEMPLATE, NOTE BOOK, PAGES, NO., AREAS CHECKED, BY, DATE

ORIGINAL SURVEY: SURVEYED, PLOTTED, TEMPLATE, NOTE BOOK, PAGES, NO., AREAS CHECKED, BY, DATE

PLOT DATE = 4/27/2007
FILE NAME = J:\06152\DRAWINGS\XSHTW001.dgn
PLOT SCALE = 5.0000 ' / IN.
MODEL = Default
OPERATOR = franey