93443

CONTRACT NO.

F.A.U RTE.	SECTION	COUNTY	TOTAL SHEETS	SHEET NO.
8146	••••	SANGAMON	67	59

STA. 44+50.00 TO STA. 45+00.00

FED. ROAD DIST. NO. | ILLINOIS | FED. AID PROJECT •HS-8146(003)

•••• 06-00029-00-TL

FINAL SURVEY	SURVEYED	BY	DATE
NOTE BOOK	PLOTTED		
NO.	TEMPLATE		
	AREAS		
	AREAS CHECKED		

PLOT DATE = 4/27/2007
FILE NAME = c:\projects\06152\drawings\xshtw001.dgn
PLOT SCALE = 1.000000 ' / IN.
MODEL = Default
OPERATOR = Franky

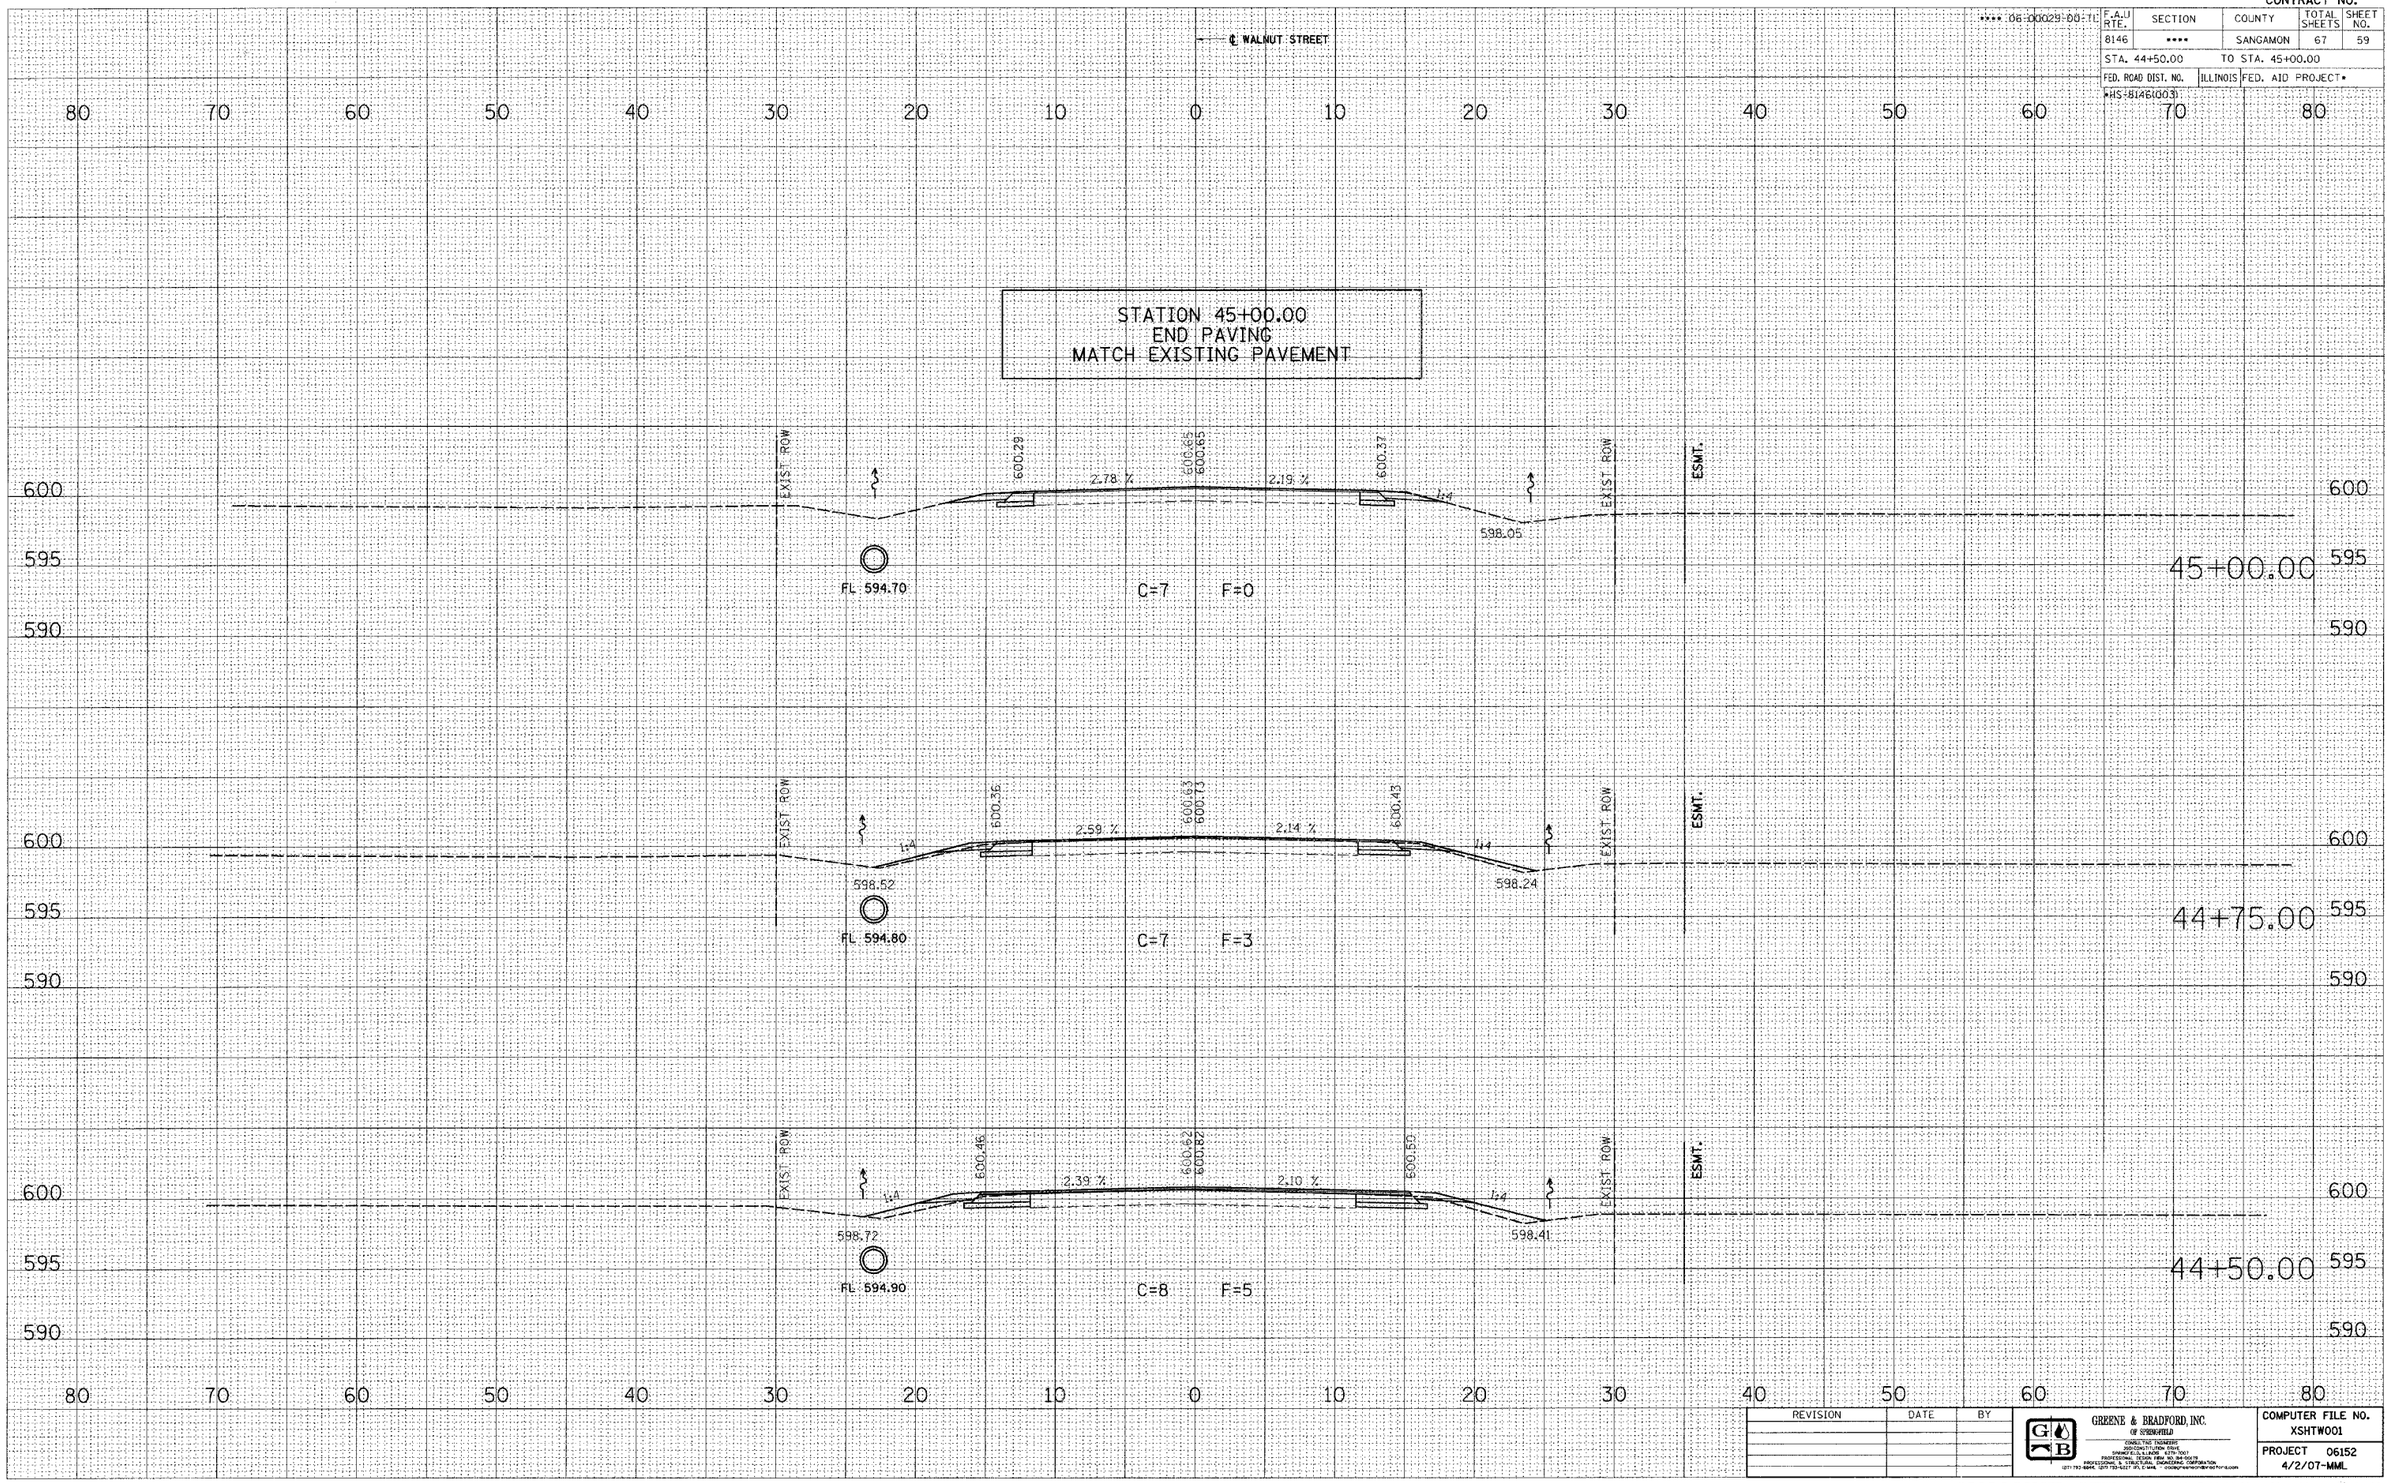

REVISION	DATE	BY

GREENE & BRADFORD, INC.
OF SPRINGFIELD
CONSULTING ENGINEERS
2121 SOUTH FIFTH STREET
SPRINGFIELD, ILLINOIS 62703-2901
PROFESSIONAL DESIGN FIRM NO. 184-000178
PROFESSIONAL SURVEYING CORPORATION
(217) 782-6644, (217) 753-5237 (FX), E-MAIL: info@greenebradford.com

COMPUTER FILE NO.
XSHTW001

PROJECT 06152
4/2/07-MML

WALNUT STREET CROSS SECTIONS