CONTRACT NO. 97316

F.A. RTE.	SECTION	COUNTY	TOTAL SHEETS	SHEET NO.
9127	06-00081-02-LS	MADISON	45	8
STA. 20+00	TO STA.25+00			
FED. ROAD DIST. NO. _	ILLINOIS	FED. AID PROJECT		

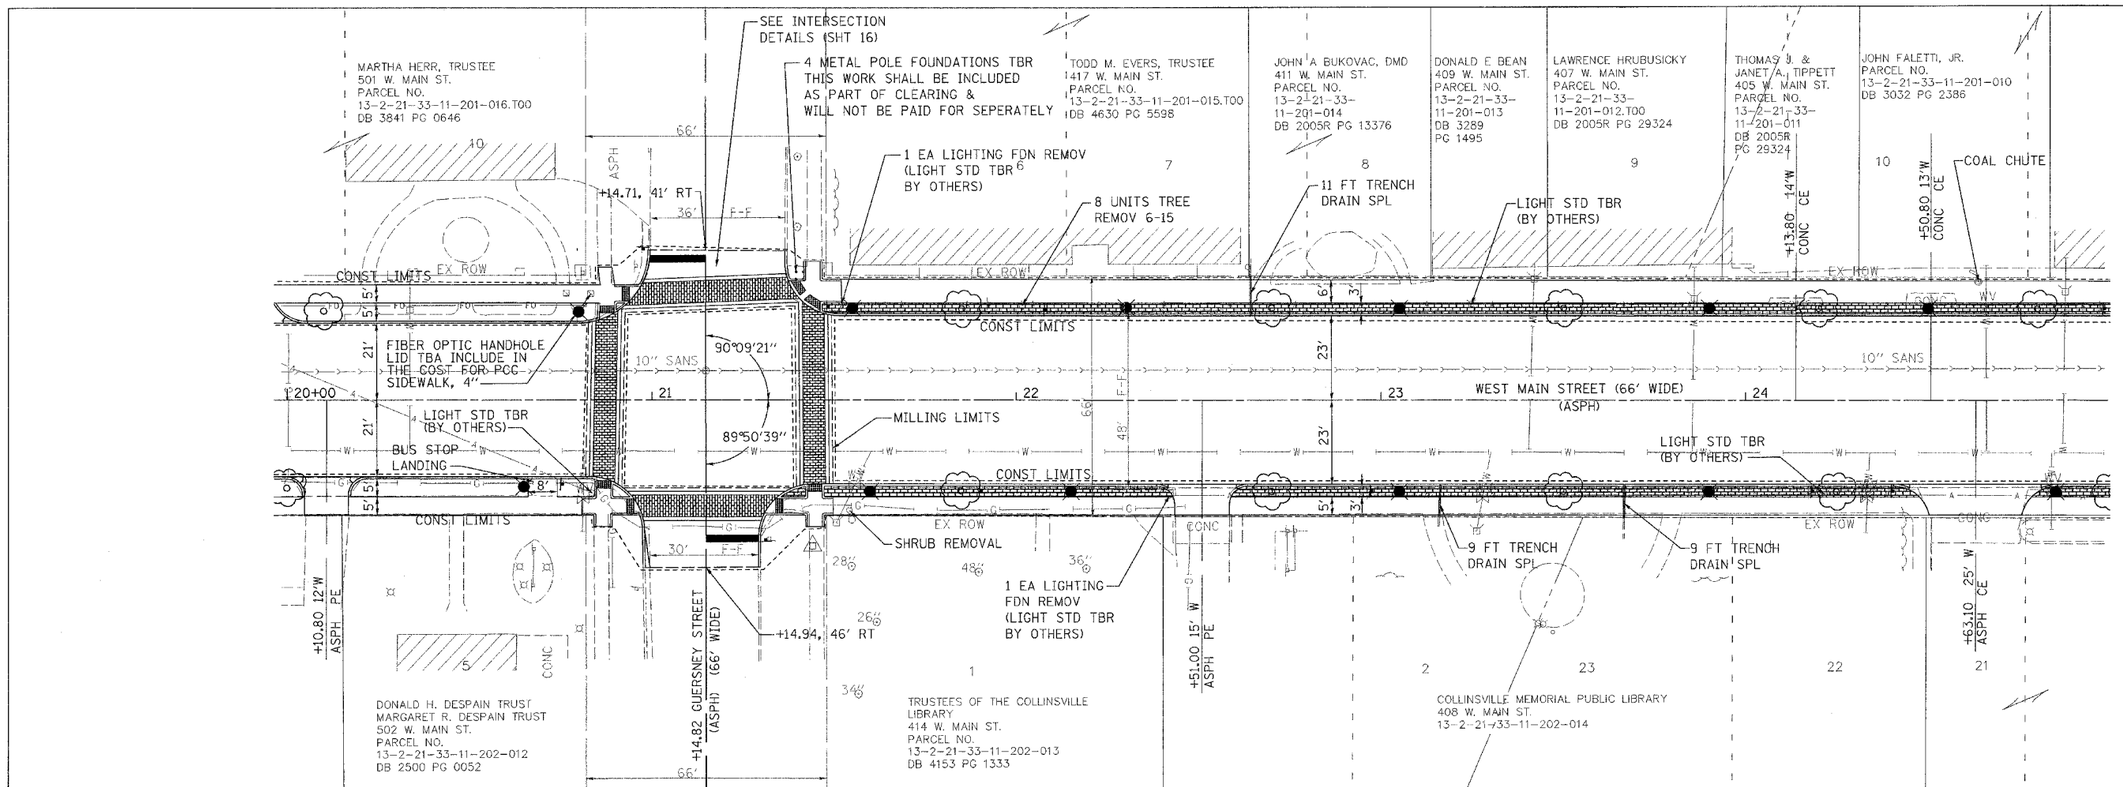

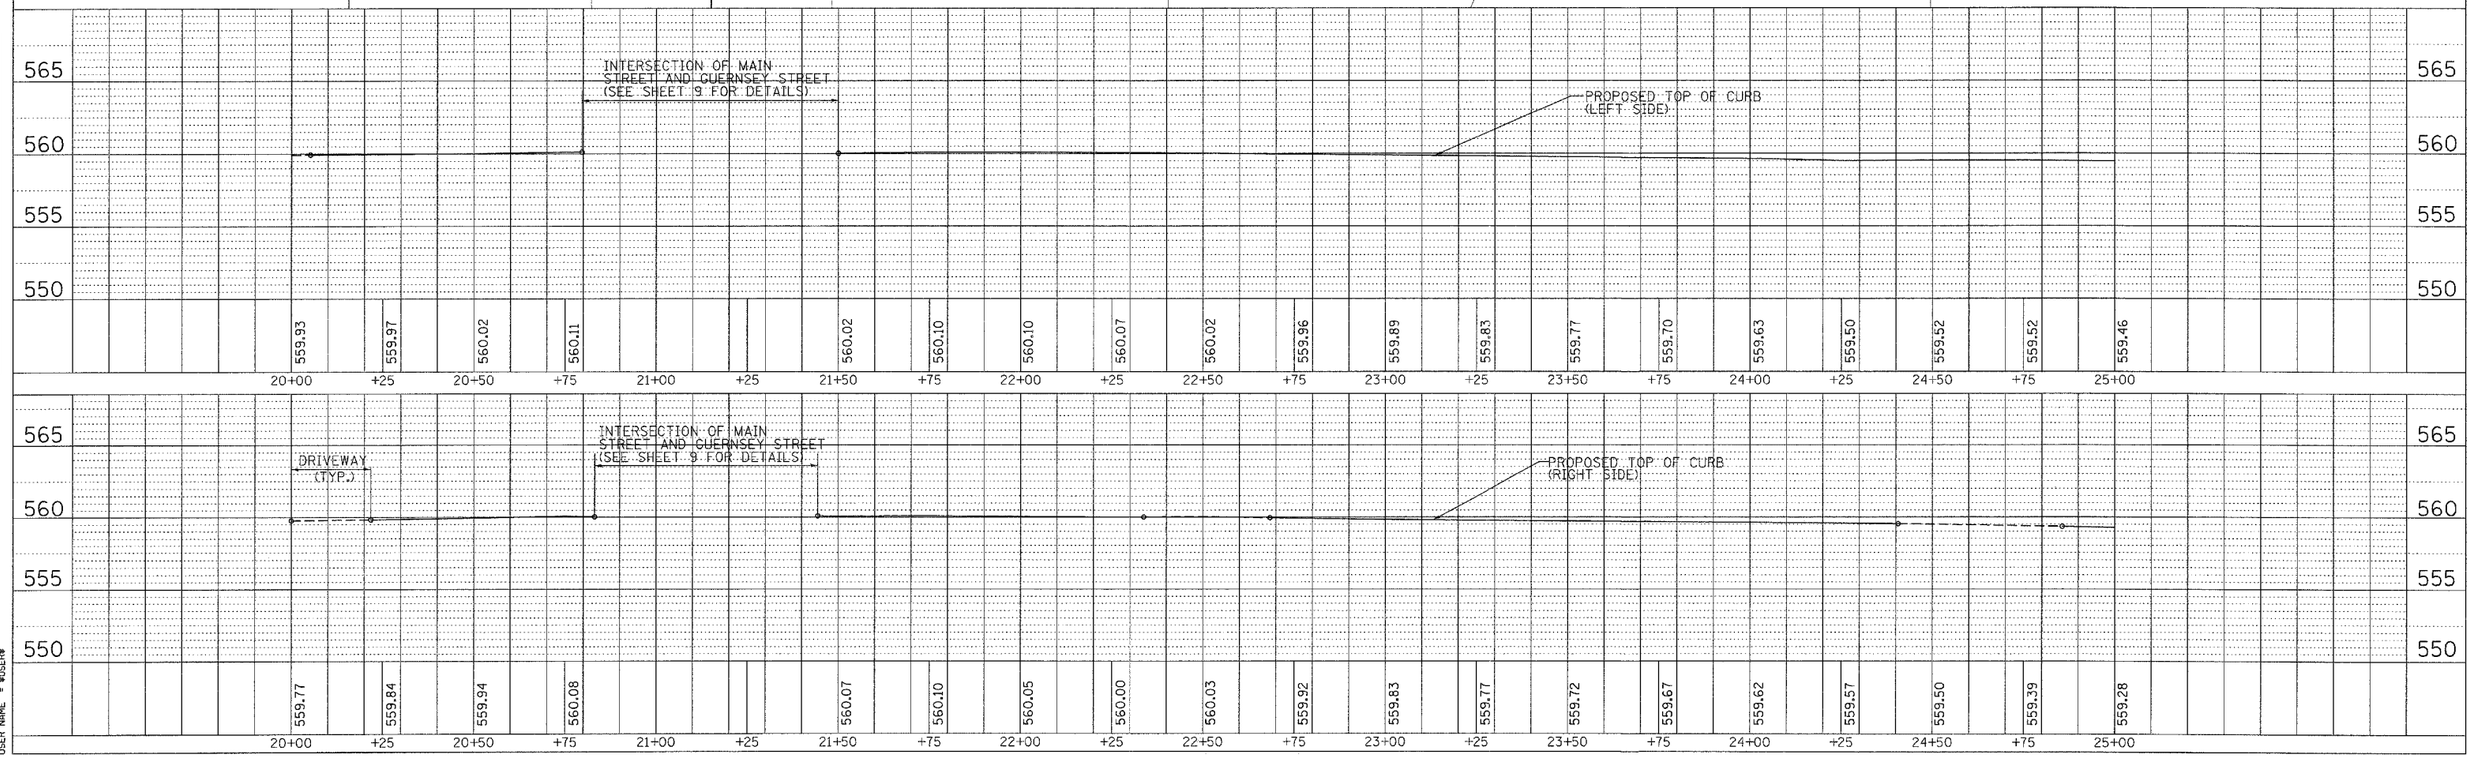

PLOT DATE = $DATE$
FILE NAME = $FILE$
PLOT SCALE = $SCALE$
USER NAME = $USER$

COLLINSVILLE DOWNTOWN STREETSCAPE PH. 2- PLAN AND PROFILE