ESCA CONSULTANTS, INC.
CIVIL • STRUCTURAL • ENVIRONMENTAL

CONTRACT NO. 98997

FAP RTE	SECTION	COUNTY	TOTAL SHEETS	SHEET NO.
328	(105X)BR	WHITE	42	6
STA. 595+70		TO STA. 602+30		
FED. ROAD DIST. NO.	ILLINOIS	FED. AID PROJECT		

CENTERLINE TIE

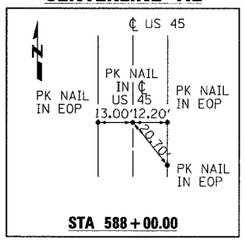

STA 588+00.00

20 0 20 40
SCALE IN FEET

SEC. 32, T3S, R8E, 3RD P.M.

LEGEND

- HMA SHOULDER
- HMA SURF REMOVAL BUTT JOINT
- AGGREGATE SHOULDER, TYPE B
- PAVEMENT REMOVAL
- HMA SURFACE REMOVAL, VARIABLE DEPTH

CENTERLINE TIE

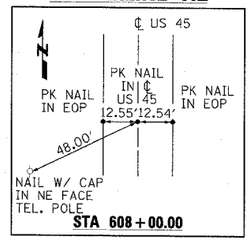

STA 608+00.00

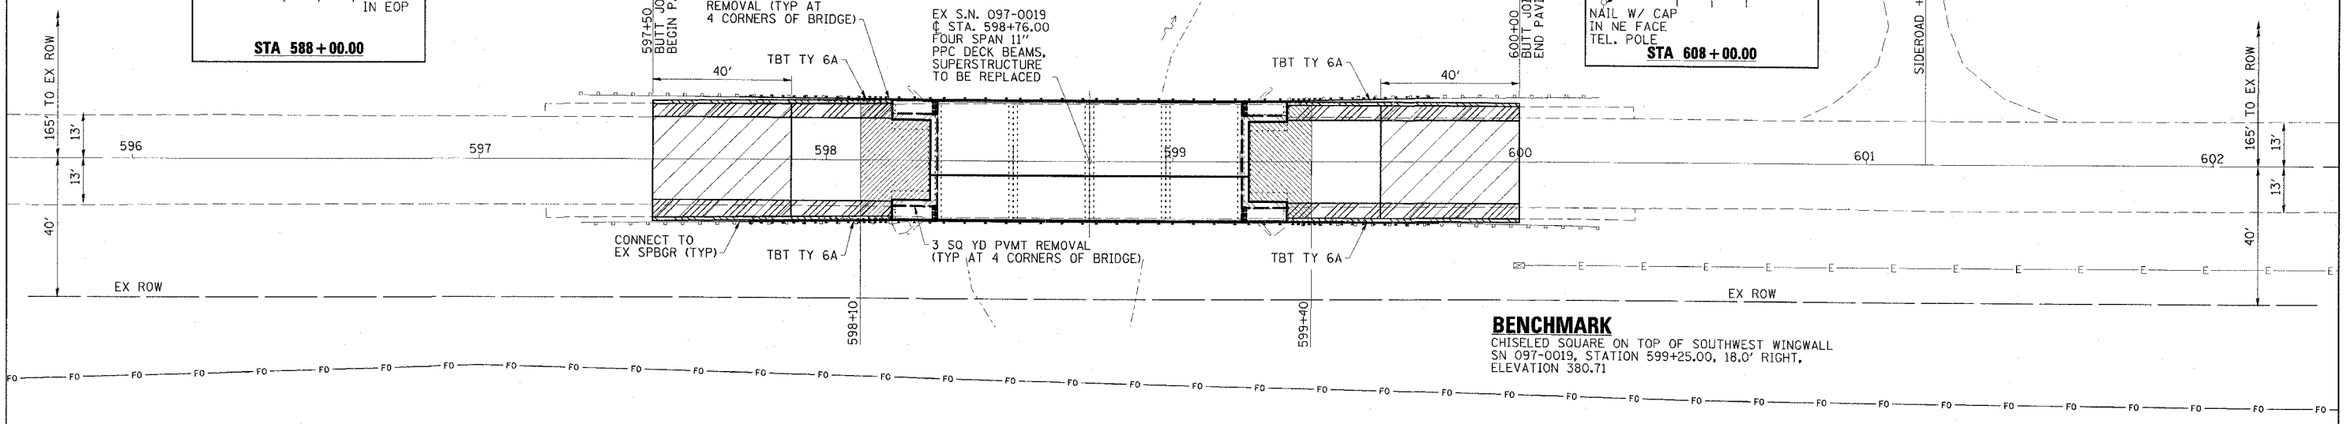

BENCHMARK

CHISELED SQUARE ON TOP OF SOUTHWEST WINGWALL SN 097-0019, STATION 599+25.00, 18.0' RIGHT, ELEVATION 380.71

SEC. 32, T3S, R8E, 3RD P.M.

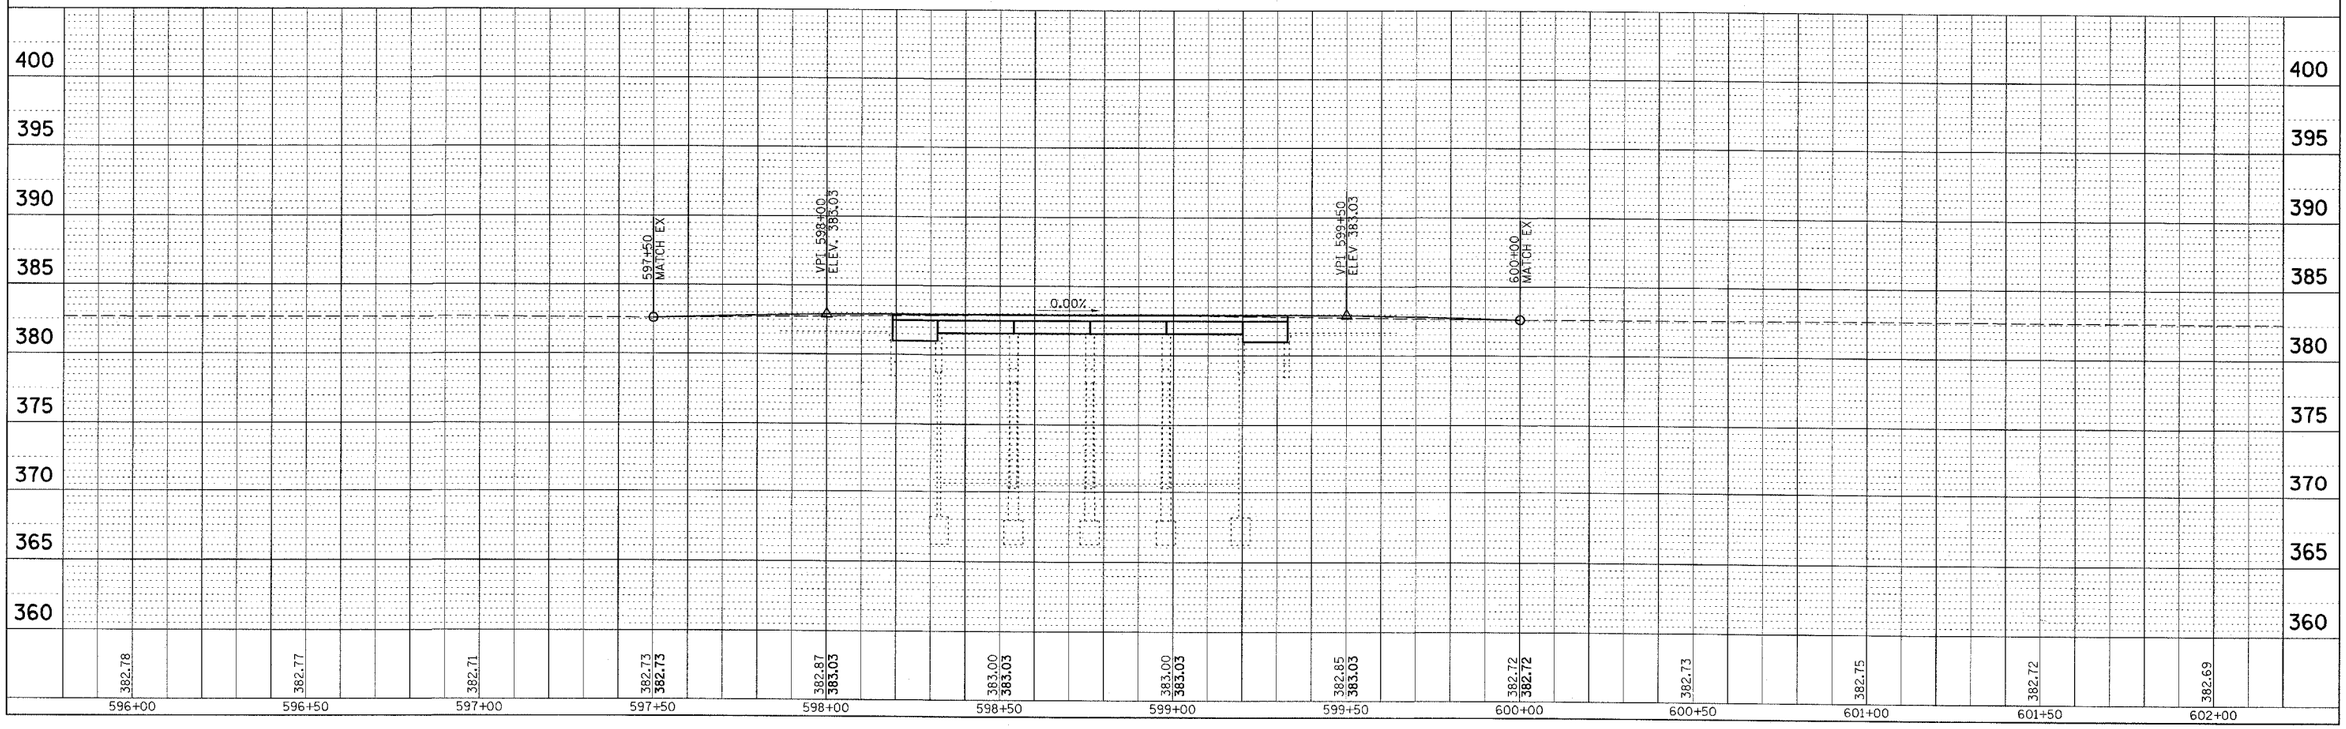

PLOT DATE = $DATE$
FILE NAME = $FILE$
PLOT SCALE = $SCALE$
REFERENCE = REF

PLAN — SURVEYED / DRAWN / ALIGNMENT CHECKED / PT. OF BEG. / CHECKED / LOCATION SKETCH / NOTE BOOK / NO. / DATE / BY

PROFILE — SURVEYED / DRAWN / GRADES CHECKED / STRUCTURE NO. / STRUCTURE NOTATNS CHKD / NOTE BOOK / NO. / DATE / BY

FAP RTE 328 (US 45) PLAN & PROFILE

STA. 595+70 TO STA. 602+30