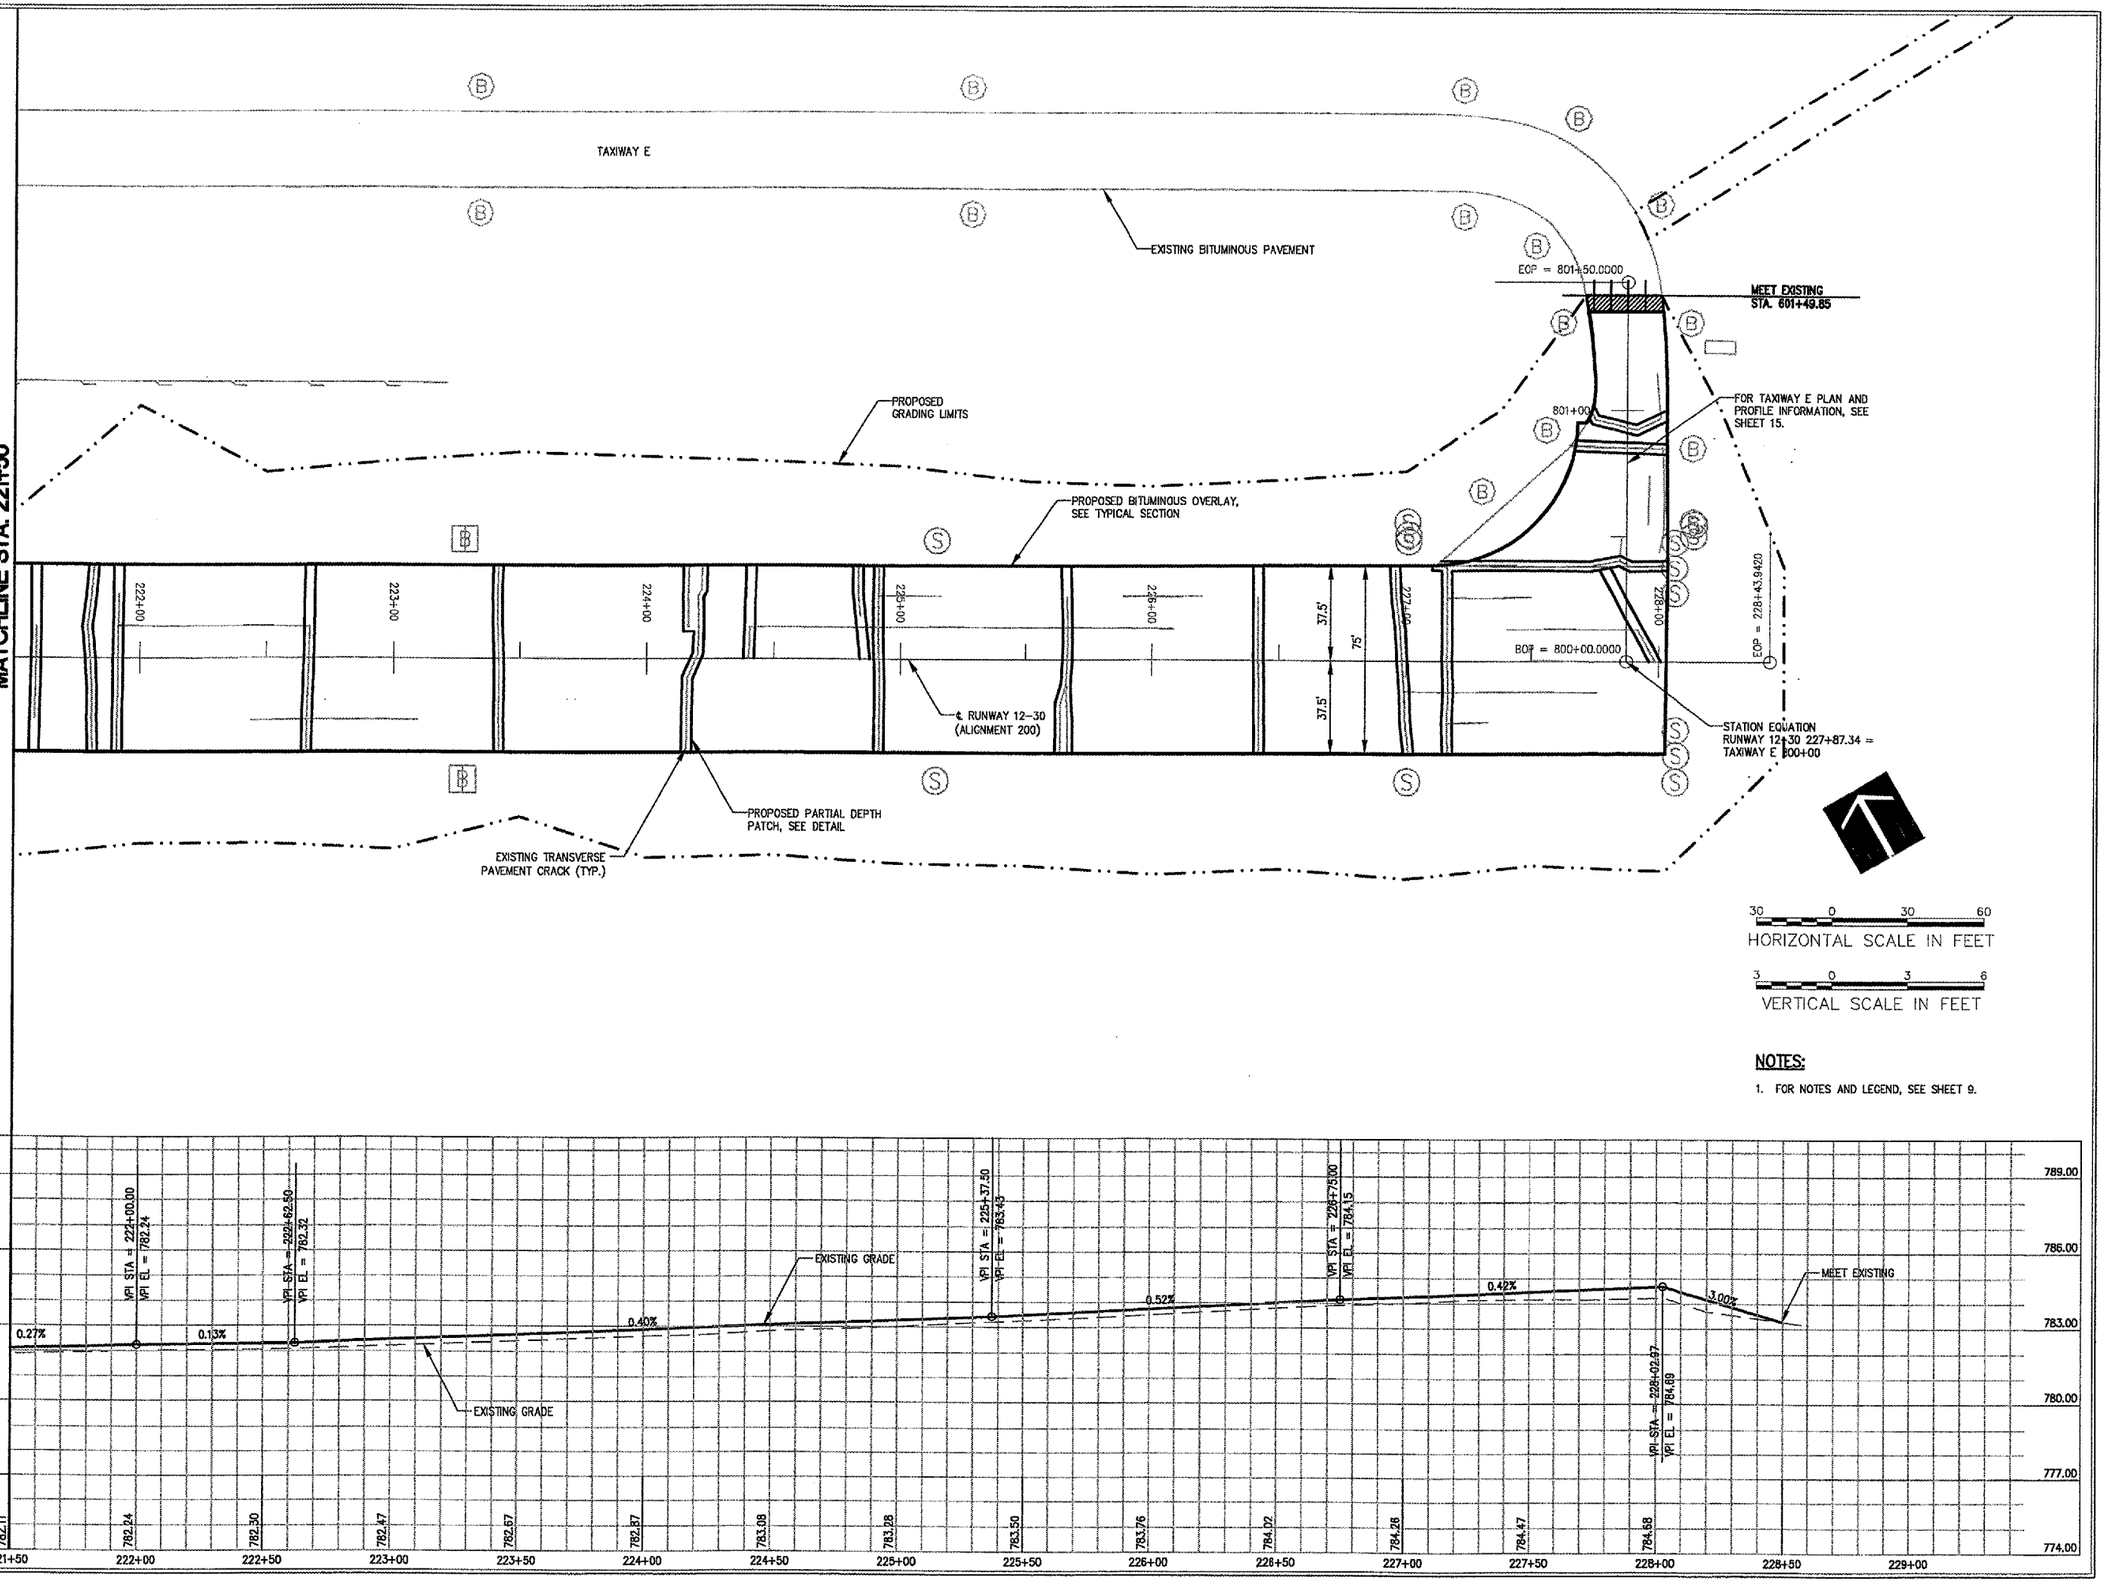

NOTES:

1. FOR NOTES AND LEGEND, SEE SHEET 9.

DI023

HANSON
HANSON PROFESSIONAL SERVICES INC.

815 Commerce Drive Suite 200
Oak Brook, Illinois 60523
Telephone: 630.990.3800
Fax: 630.990.3801

City of Dixon

CITY OF DIXON, ILLINOIS

Post Office Box 386
Dixon, Illinois 61021
Telephone: 815.288.1485

DIXON MUNICIPAL AIRPORT
CHARLES R. WALGREEN FIELD

REPAIR AND OVERLAY
PORTIONS OF RUNWAY 12-30

AIP PROJECT NO. 3-17-0036-B10
IDA PROJECT NO. C73-3686

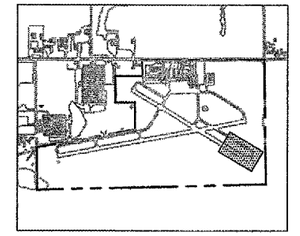

No.	Drawing Issue Description	Date	By

Date

APRIL 20, 2007

Sheet Title

PLAN AND PROFILE
RUNWAY 12-30
STA. 221+50 THRU
STA. 228+43.94

843-0688013	Project Number
LDH 11/06/06	Layout By Date
LDH 11/06/06	Designed By Date
RMH 04/20/07	Reviewed By Date
LDH	Drawn By

12

Sheet No.

I:\06JOBS\00843\0688013\DRAWINGS\SHEETS\12-PLAN & PROFILE 200.DWG MAY 11, 2007 10:07AM LDH