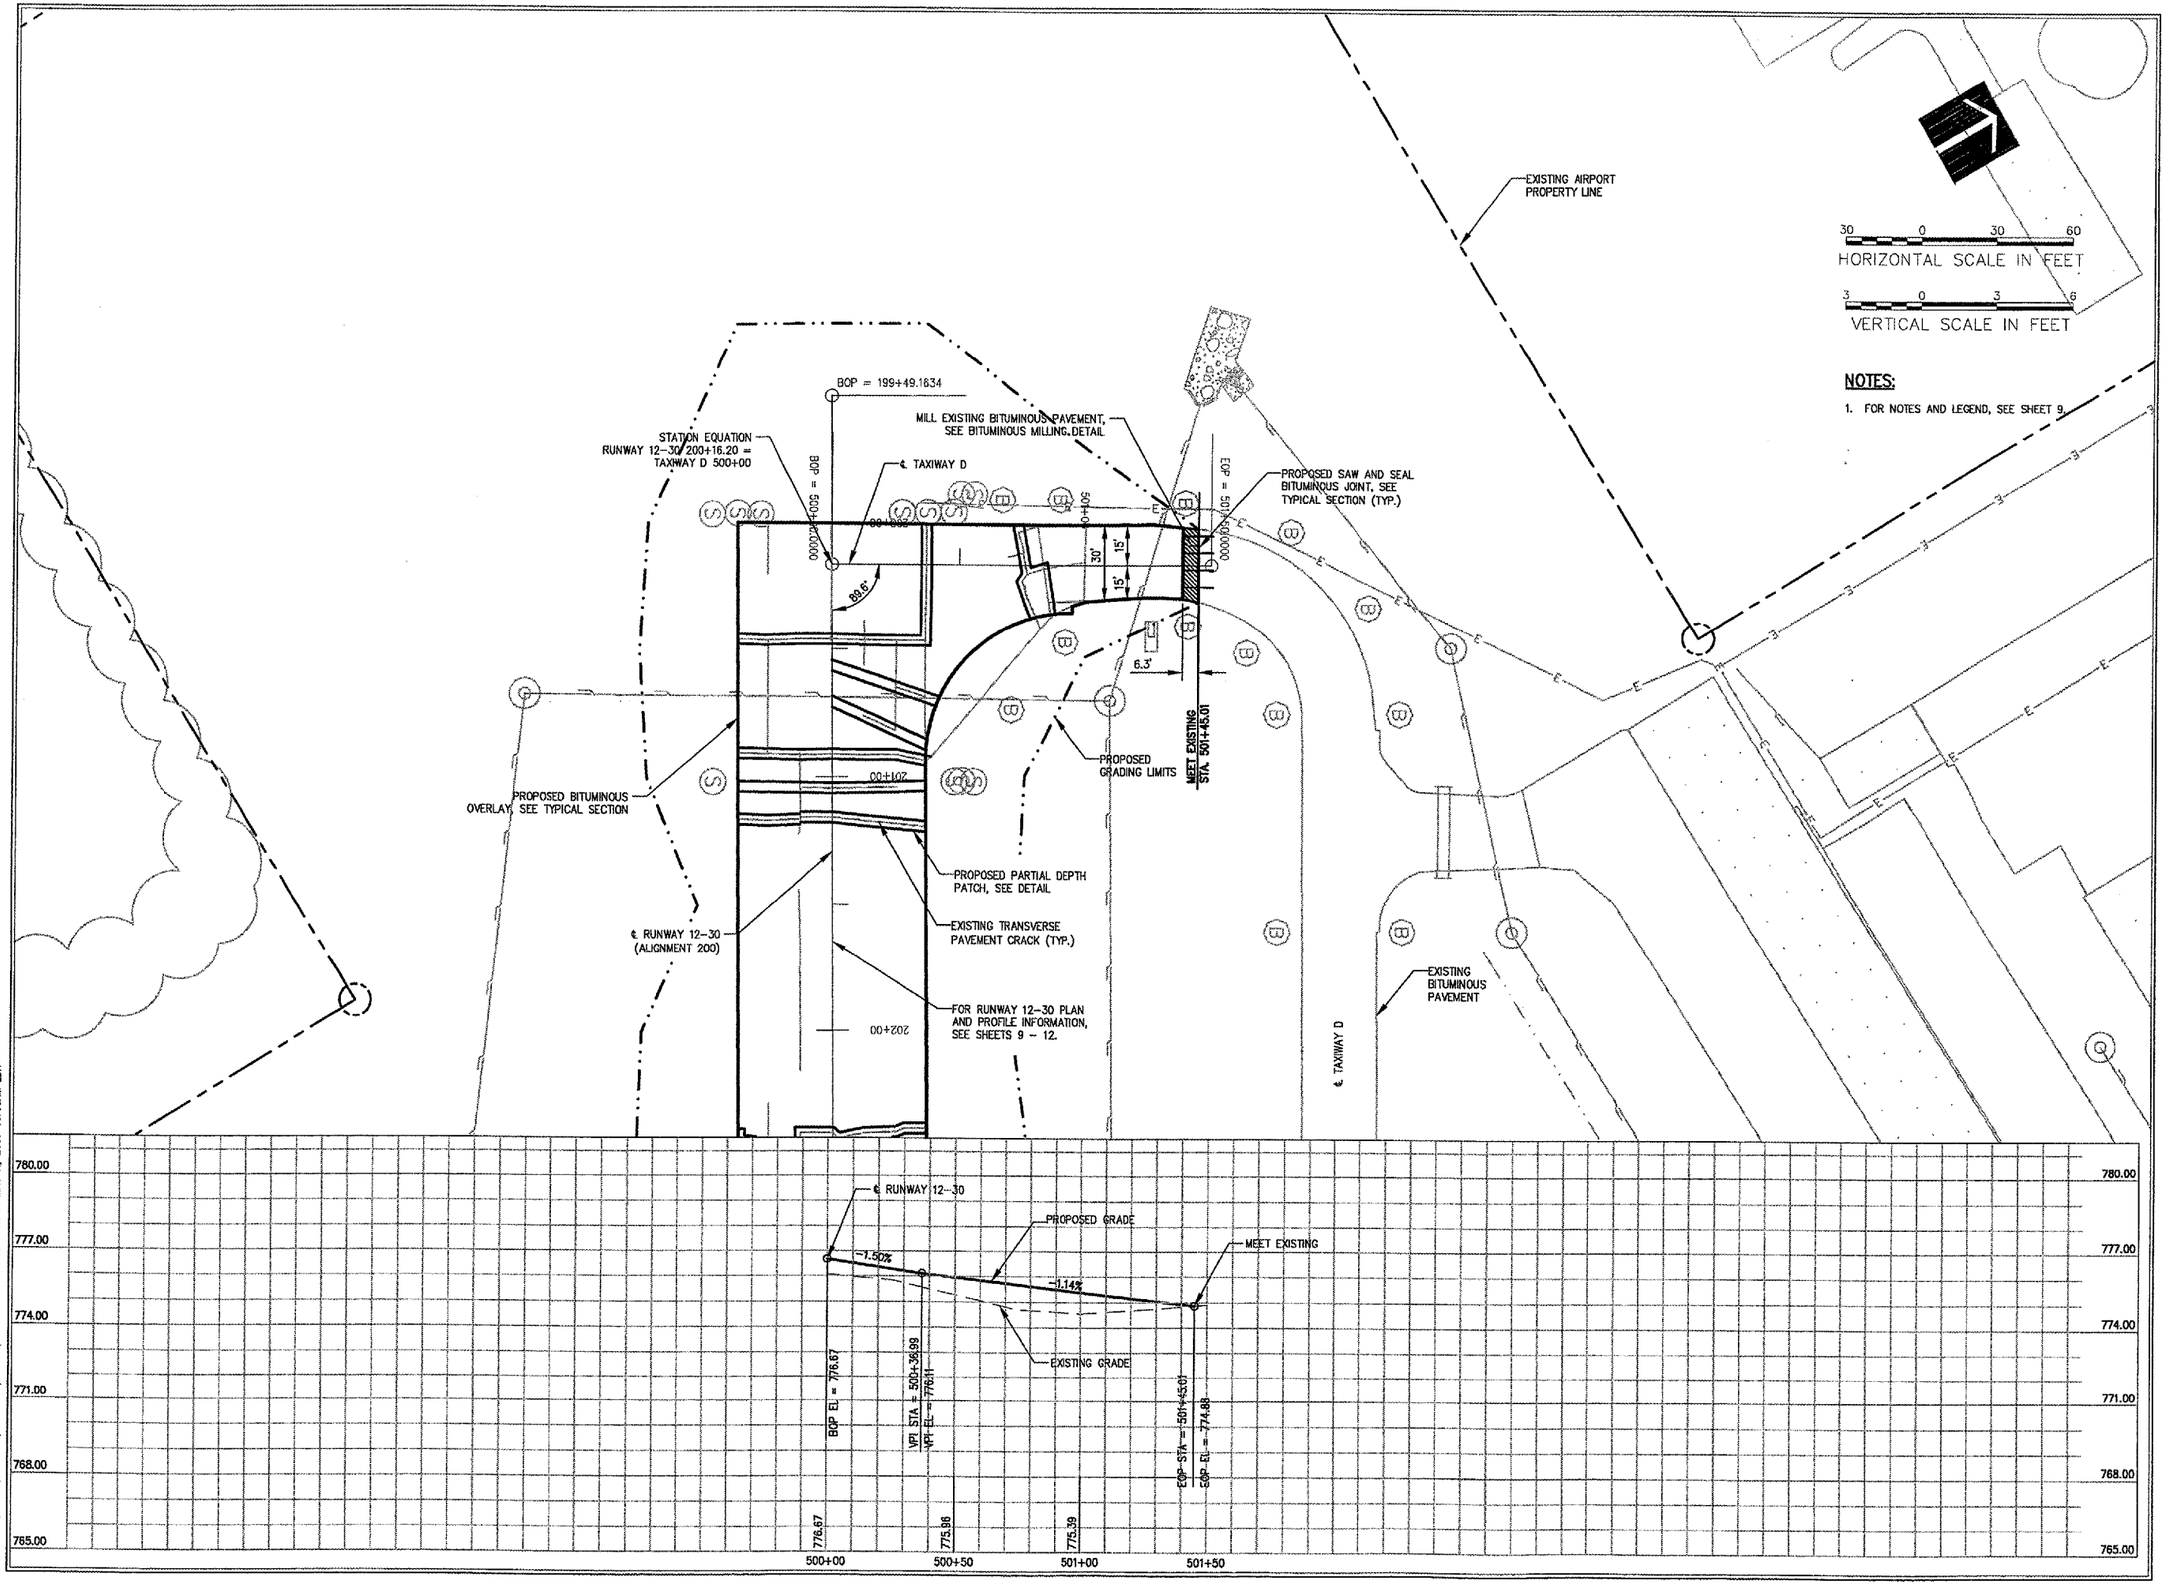

D1023

HANSON

HANSON PROFESSIONAL SERVICES INC.

815 Commerce Drive Suite 200
Oak Brook, Illinois 60523
Telephone: 630.990.3800
Fax: 630.990.3801

City of Dixon

CITY OF DIXON, ILLINOIS

Post Office Box 386
Dixon, Illinois 61021
Telephone: 815.288.1485

DIXON MUNICIPAL AIRPORT
CHARLES R. WALGREEN FIELD

REPAIR AND OVERLAY
PORTIONS OF RUNWAY 12-30

AIP PROJECT NO. 3-17-0036-B10
IDA PROJECT NO. C73-3686

No.	Drawing Issue Description	Date	By

Date

APRIL 20, 2007

Sheet Title

PLAN AND PROFILE
TAXIWAY D
STA. 500+00 THRU
STA. 501+50

843-06B8013	Project Number
LDH	11/06/06 Layout By / Date
LDH	11/06/06 Designed By / Date
RMH	04/20/07 Reviewed By / Date
LDH	Drawn By

13

Sheet No.

I:\06JOBS\03845\06B8013\DRAWINGS\SHEETS\13-PLAN & PROFILE SCALING MAY 11, 2007 10:08AM LDH