D1023

HANSON

HANSON PROFESSIONAL SERVICES INC.

815 Commerce Drive Suite 200
Oak Brook, Illinois 60523
Telephone: 630.990.3800
Fax: 630.990.3801

City of Dixon

CITY OF DIXON, ILLINOIS

Post Office Box 386
Dixon, Illinois 61021
Telephone: 815.288.1485

DIXON MUNICIPAL AIRPORT
CHARLES R. WALGREEN FIELD

REPAIR AND OVERLAY
PORTIONS OF RUNWAY 12-30

AIP PROJECT NO. 3-17-0036-B10
IDA PROJECT NO. C73-3686

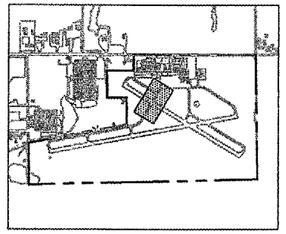

PROPOSED PARTIAL DEPTH PATCH, SEE DETAIL

EXISTING TRANSVERSE PAVEMENT CRACK (TYP.)

FOR RUNWAY 12-30 PLAN AND PROFILE INFORMATION, SEE SHEETS 9 - 12.

TAXIWAY D

PROPOSED BITUMINOUS OVERLAY, SEE TYPICAL SECTION

BOP = 323+42.75

324+00

322+00

205+00

90.6°

90.2°

15'

15'

30'

℄ TAXIWAY A

8.7'

PROPOSED SAW AND SEAL BITUMINOUS JOINT, SEE TYPICAL SECTION (TYP.)

EOP = 327+12.75

EXISTING BITUMINOUS PAVEMENT

MILL EXISTING BITUMINOUS PAVEMENT, SEE BITUMINOUS MILLING DETAIL (TYP.)

8.2'

MEET EXISTING STA. 323+42.75

PROPOSED GRADING LIMITS

207+00

325+62.9043

STATION EQUATION
RUNWAY 12-30 206+81.05 =
TAXIWAY A 325+62.90

MEET EXISTING STA. 327+12.75

208+00

℄ RUNWAY 12-30
(ALIGNMENT 200)

30 0 30 60
HORIZONTAL SCALE IN FEET

3 0 3 6
VERTICAL SCALE IN FEET

NOTES:

1. FOR NOTES AND LEGEND, SEE SHEET 9.

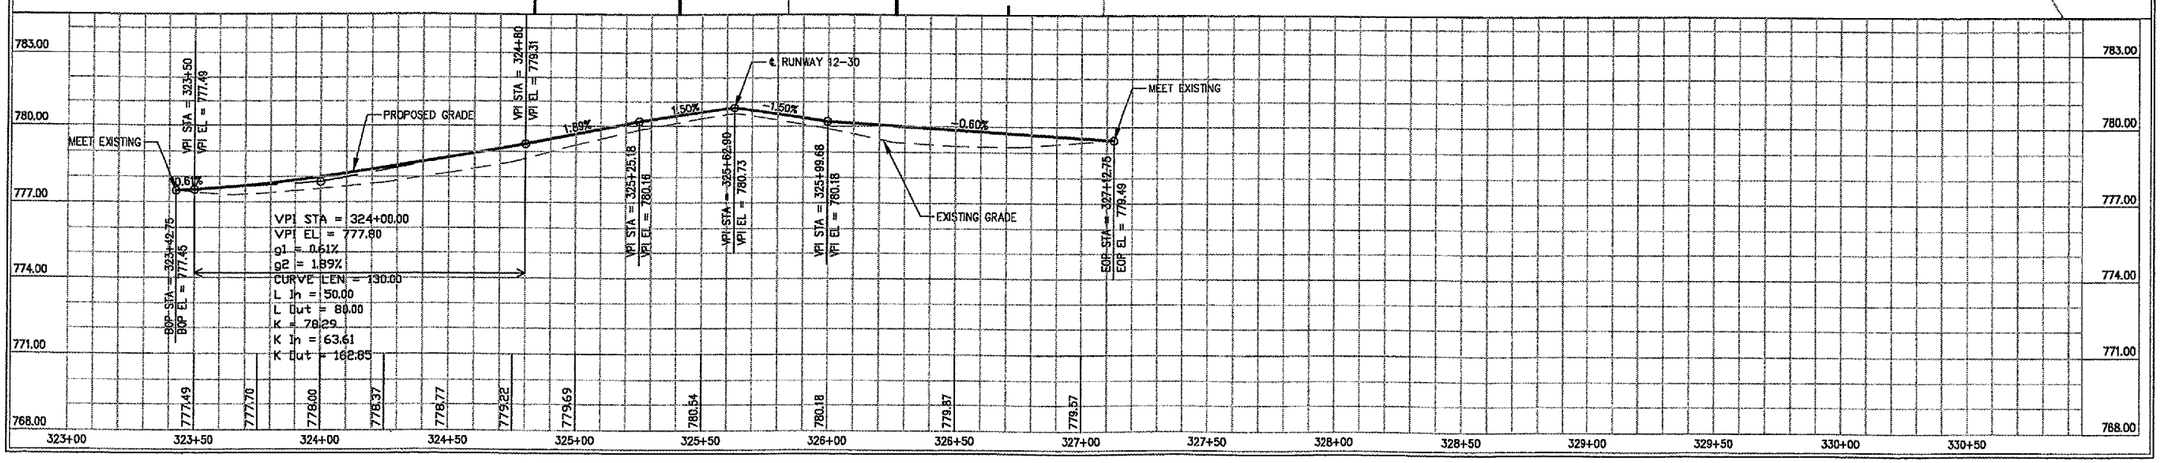

No.	Drawing Issue Description	Date	By

Date

APRIL 20, 2007

Sheet Title

PLAN AND PROFILE
TAXIWAY A
STA. 323+40 THRU
STA. 327+12.90

843-06B8013	Project Number	
LDH	11/09/06	Layout By / Date
LDH	11/09/06	Designed By / Date
RMH	04/20/07	Reviewed By / Date
LDH	--- / ---	Drawn By

Sheet No. 14