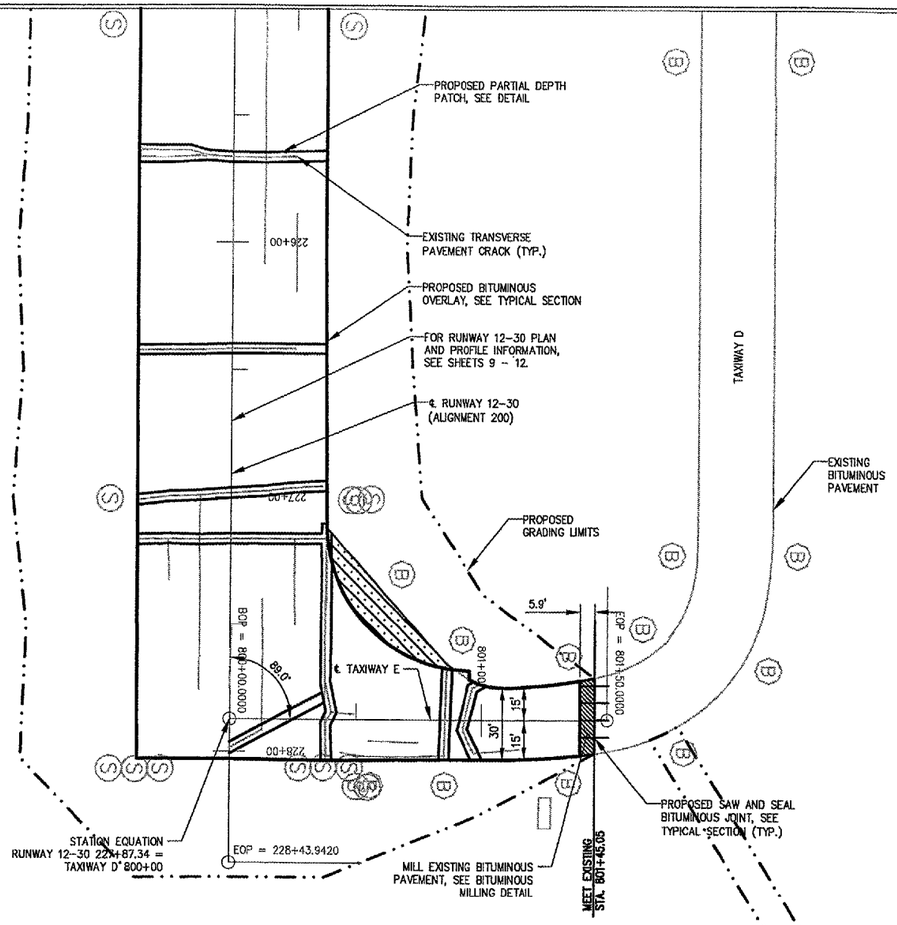

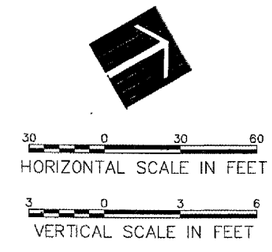

NOTES:

1. FOR NOTES AND LEGEND, SEE SHEET 9.

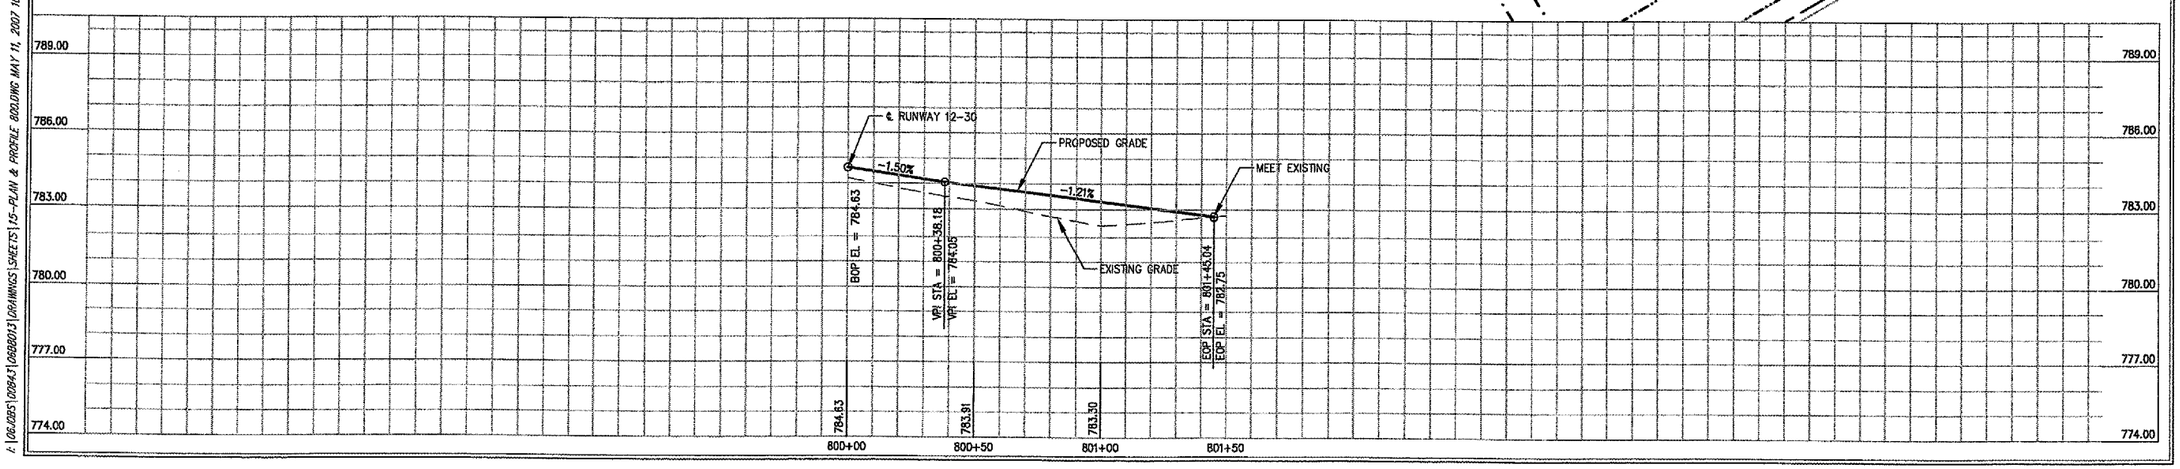

D1023

HANSON
HANSON PROFESSIONAL SERVICES INC.

815 Commerce Drive Suite 200
Oak Brook, Illinois 60523
Telephone: 630.990.3800
Fax: 630.990.3801

City of Dixon

CITY OF DIXON, ILLINOIS

Post Office Box 386
Dixon, Illinois 61021
Telephone: 815.288.1485

DIXON MUNICIPAL AIRPORT
CHARLES R. WALGREEN FIELD

REPAIR AND OVERLAY
PORTIONS OF RUNWAY 12-30

AIP PROJECT NO. 3-17-0036-B10
IDA PROJECT NO. C73-3686

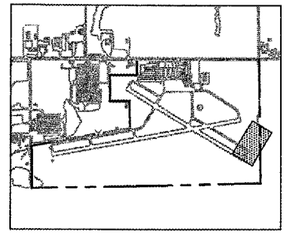

No.	Drawing Issue Description	Date	By

Date

APRIL 20, 2007

Sheet Title

PLAN AND PROFILE
TAXIWAY E
STA. 800+00 THRU
STA. 801+50

843-06B8013	Project Number	
LDH	11/14/06	Layout By / Date
LDH	11/14/06	Designed By / Date
RMH	04/20/07	Reviewed By / Date
LDH		Drawn By

15

Sheet No.

I:\06JOBS\0843\06B8013\DRAWINGS\SHEETS\15-PLAN & PROFILE 800.DWG MAY 11, 2007 10:08AM LDH