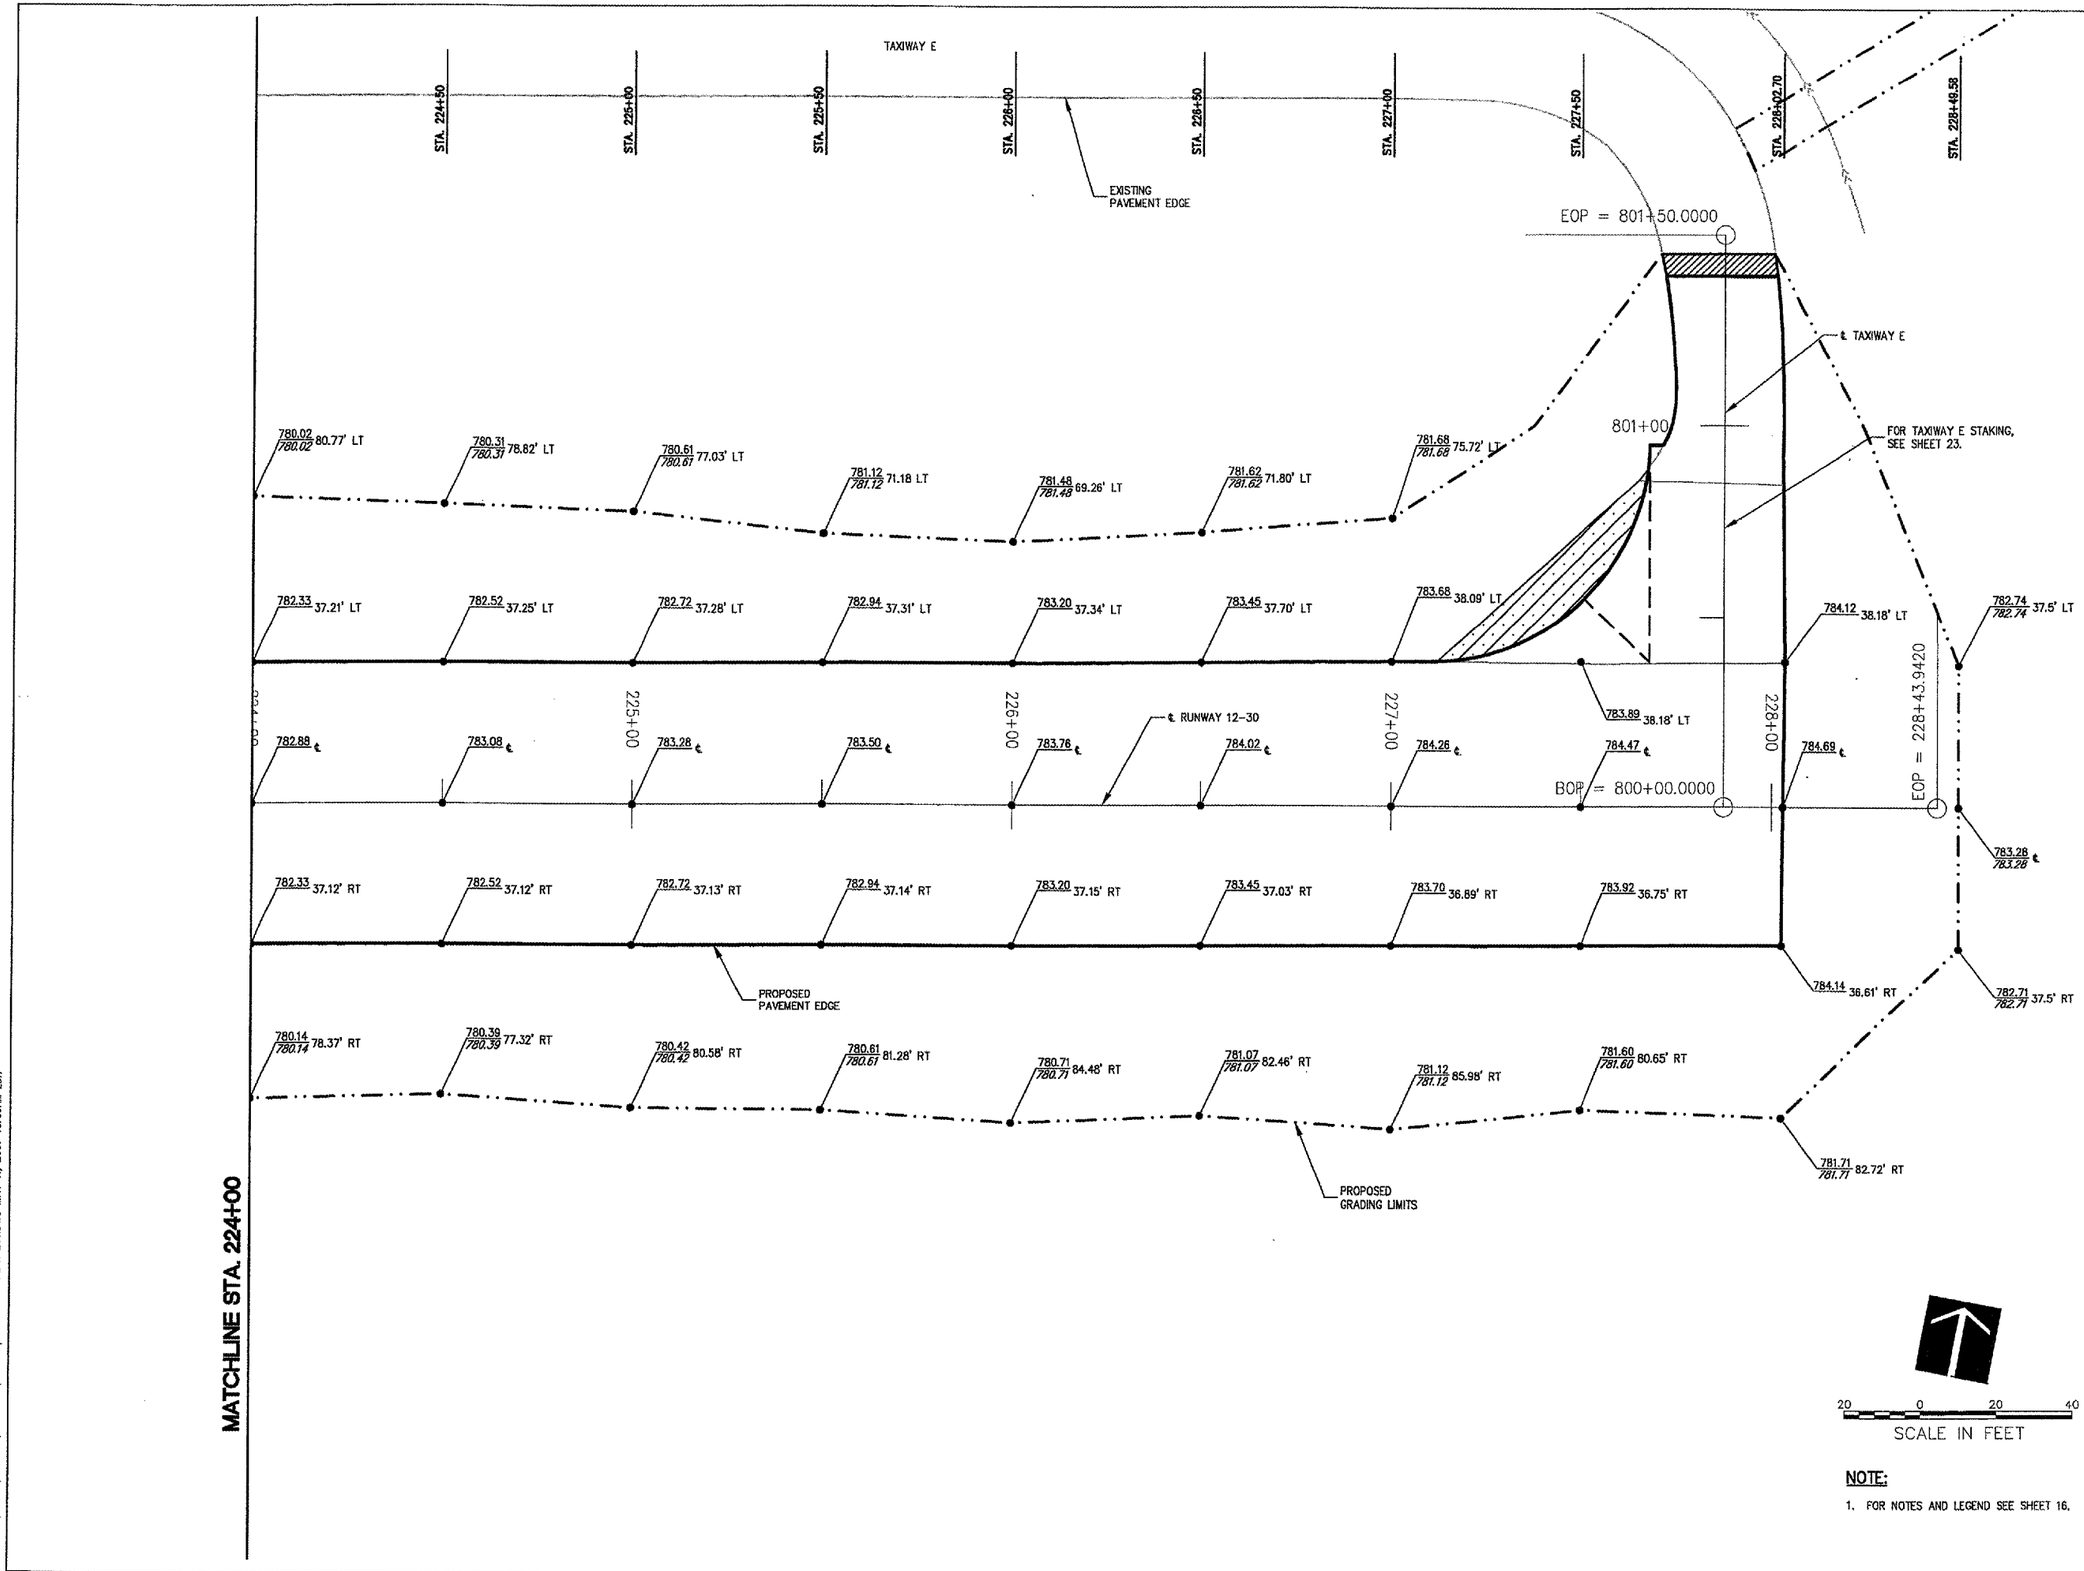

NOTE:

1. FOR NOTES AND LEGEND SEE SHEET 16.

D1023

HANSON
HANSON PROFESSIONAL SERVICES INC.
815 Commerce Drive Suite 200
Oak Brook, Illinois 60523
Telephone: 630.990.3800
Fax: 630.990.3801

City of Dixon
CITY OF DIXON, ILLINOIS
Post Office Box 386
Dixon, Illinois 61021
Telephone: 815.288.1485

DIXON MUNICIPAL AIRPORT
CHARLES R. WALGREEN FIELD

REPAIR AND OVERLAY
PORTIONS OF RUNWAY 12-30

AIP PROJECT NO. 3-17-0036-B10
IDA PROJECT NO. C73-3686

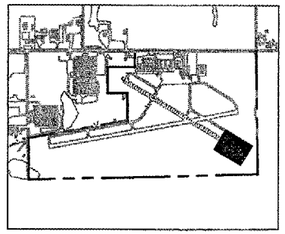

No.	Drawing Issue Description	Date	By

Date
APRIL 20, 2007

Sheet Title

STAKING PLAN
RUNWAY 12-30
STA 224+00 THRU
STA 228+20.31

843-06B8013 Project Number
LDH 11/02/06 Layout By Date
LDH 11/02/06 Designed By Date
RMH 04/20/07 Reviewed By Date
LDH Drawn By

20 Sheet No.

L:\06.DBS\02843\06B8013\DRAWINGS\SHEETS\20-STAKING PLAN 230.DWG MAY 11, 2007 10:09AM LDH