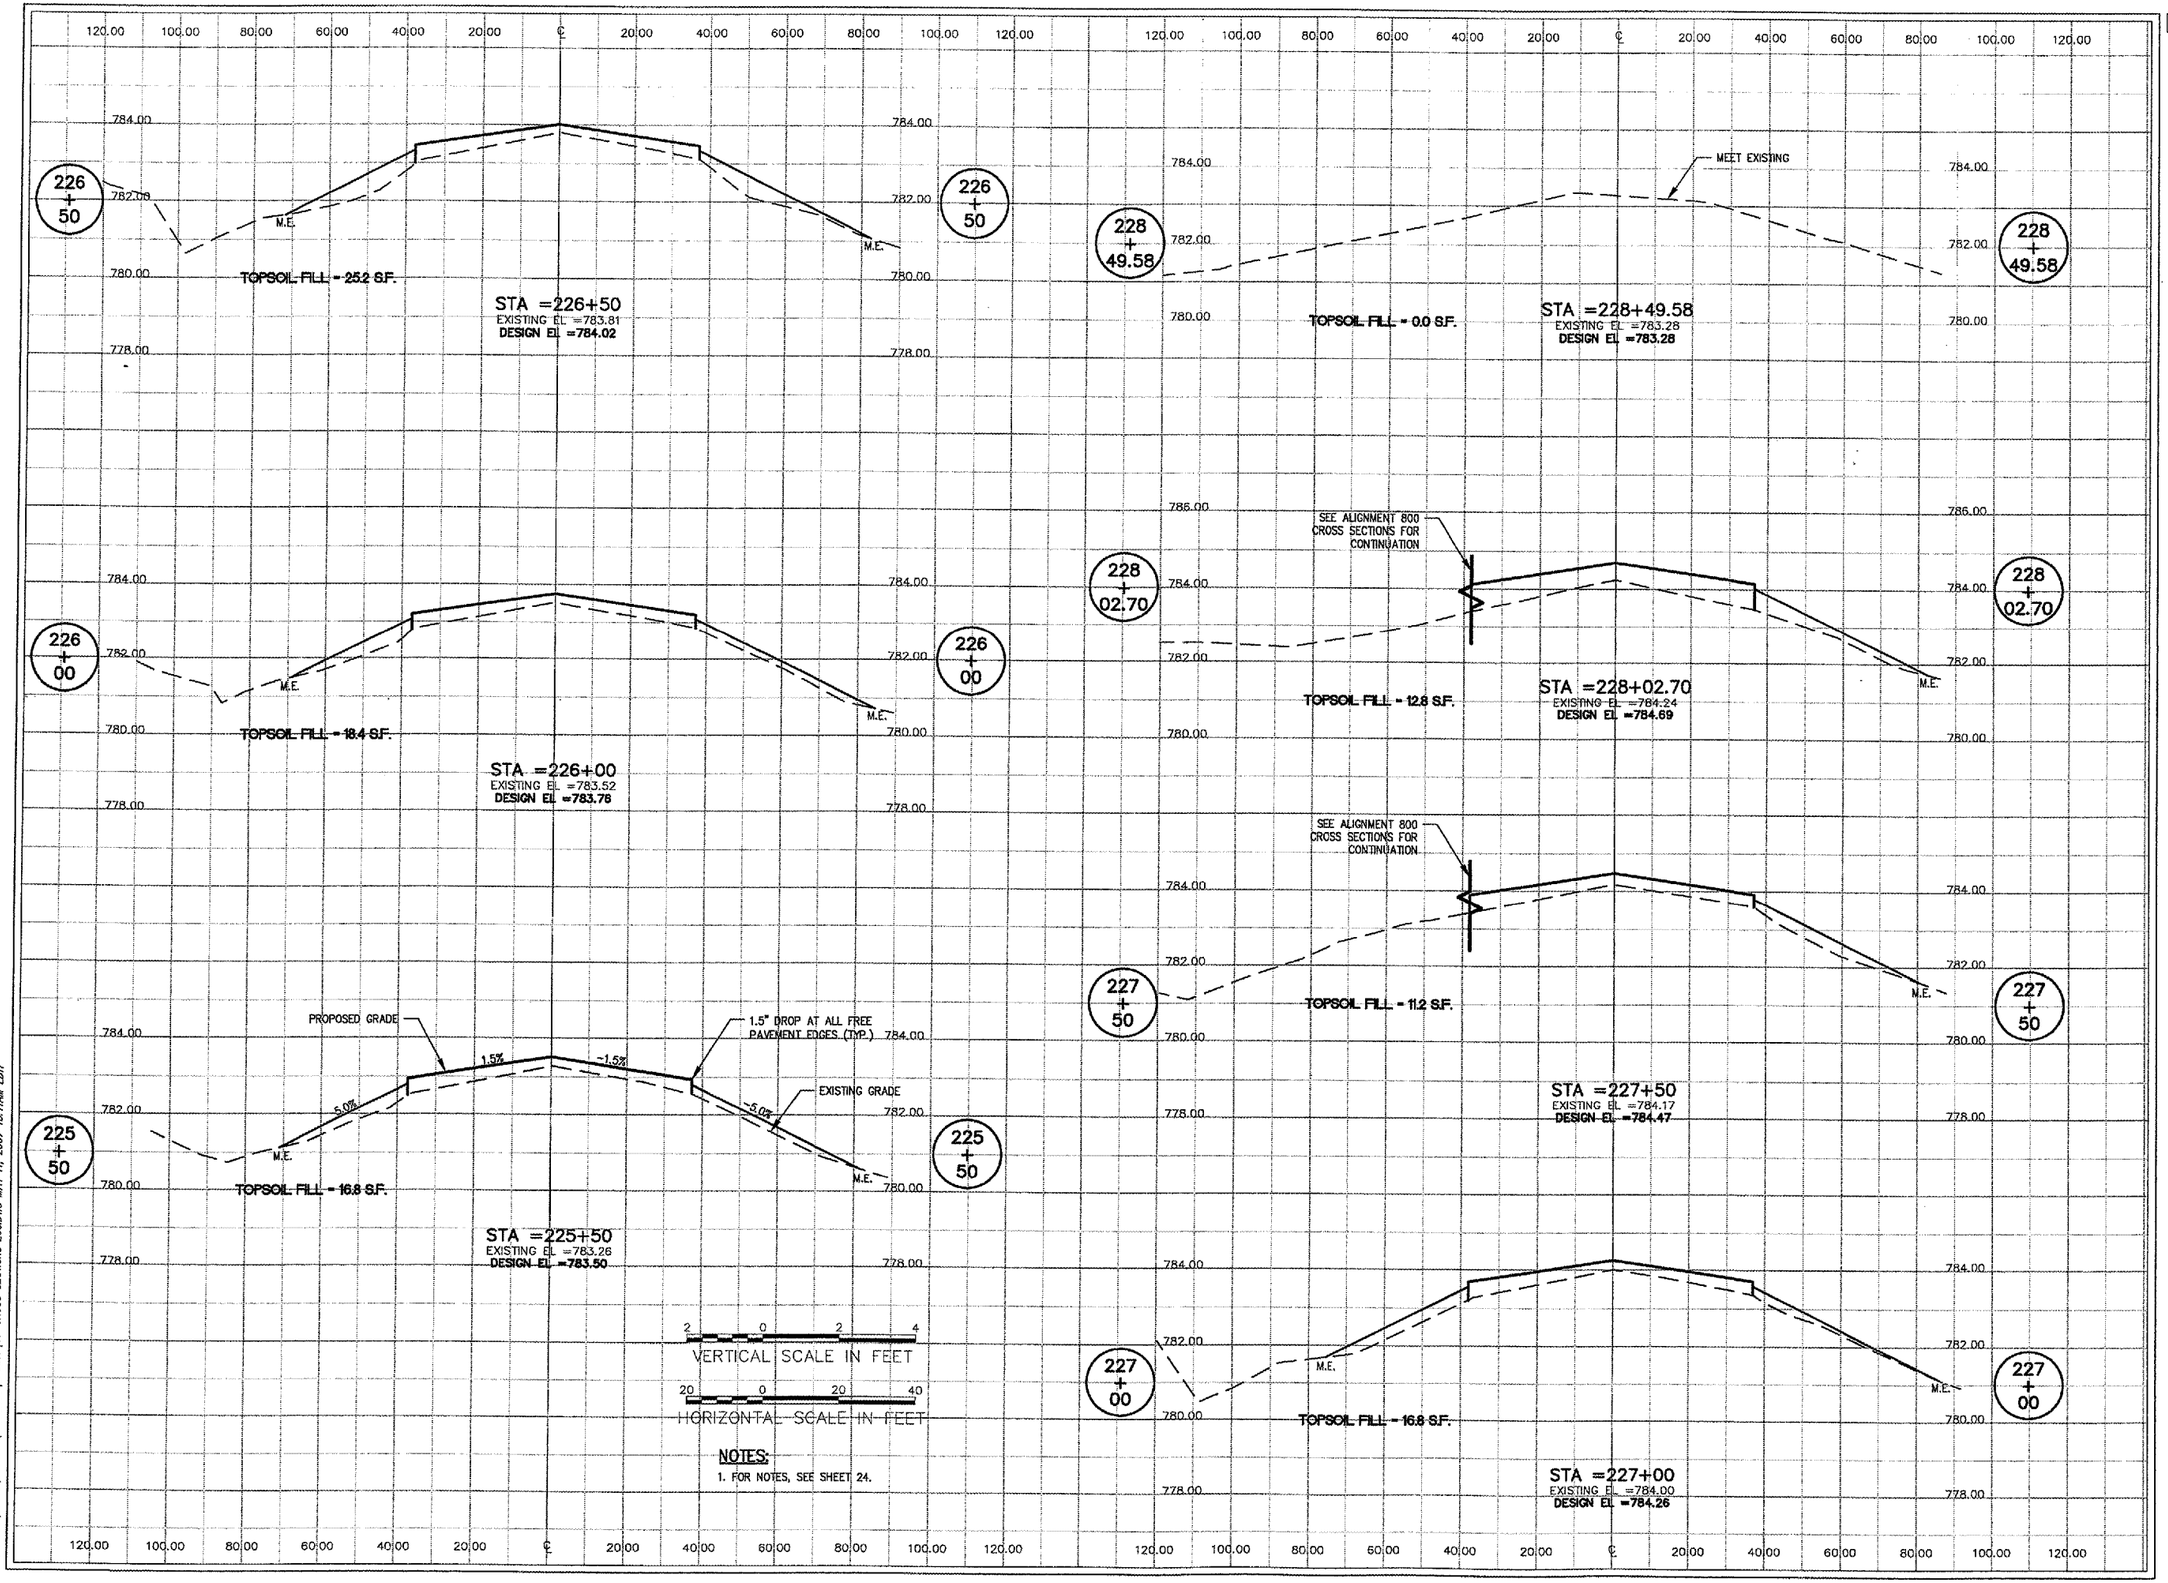

NOTES:

1. FOR NOTES, SEE SHEET 24.

D1023

HANSON

HANSON PROFESSIONAL SERVICES INC.

815 Commerce Drive Suite 200
Oak Brook, Illinois 60523
Telephone: 630.990.3800
Fax: 630.990.3801

City of Dixon

CITY OF DIXON, ILLINOIS

Post Office Box 386
Dixon, Illinois 61021
Telephone: 815.288.1485

DIXON MUNICIPAL AIRPORT
CHARLES R. WALGREEN FIELD

REPAIR AND OVERLAY
PORTIONS OF RUNWAY 12-30

AIP PROJECT NO. 3-17-0036-B10
IDA PROJECT NO. C73-3686

No.	Drawing Issue Description	Date	By

Date

APRIL 20, 2007

Sheet Title

CROSS SECTIONS
RUNWAY 12-30
STA. 225+50 THRU
STA. 228+20.31

843-06B8013	Project Number	
LDH	Layout By	11/07/06 Date
LDH	Designed By	11/07/06 Date
RMH	Reviewed By	04/20/07 Date
LDH	Drawn By	

Sheet No. 31

L:\06-JOBS\06843\06B8013\DRAWINGS\SHEETS\31-CROSS SECTIONS 200.DWG MAY 11, 2007 10:11AM LDH