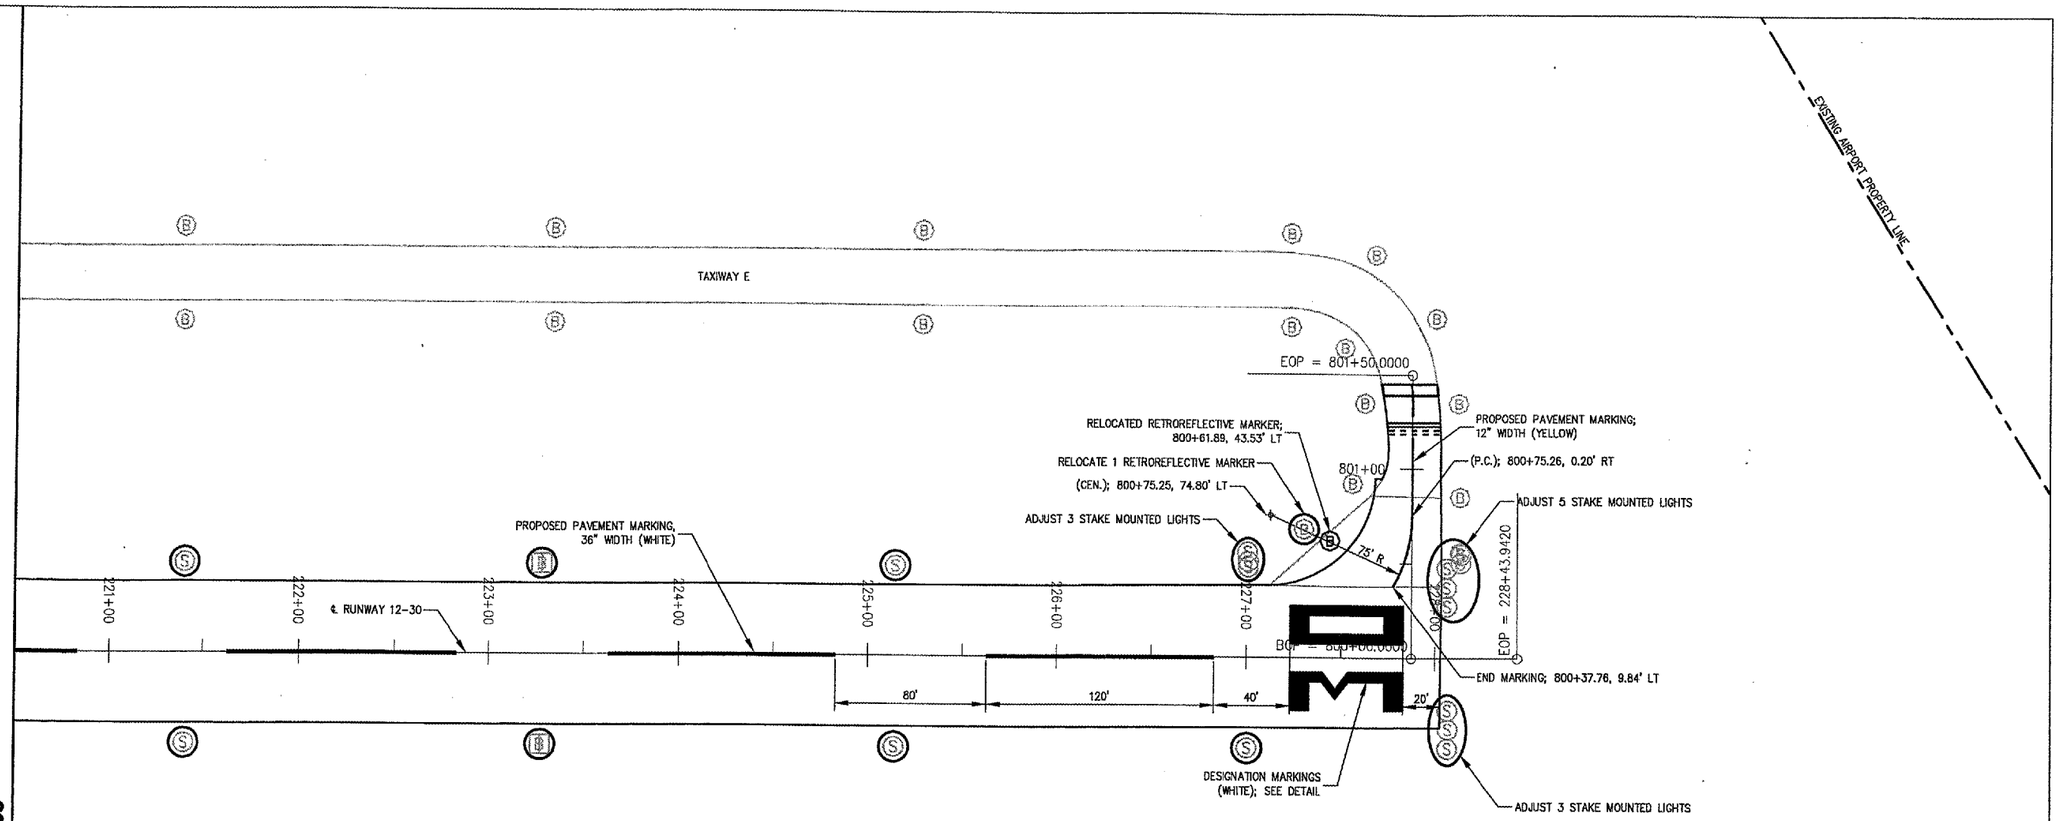

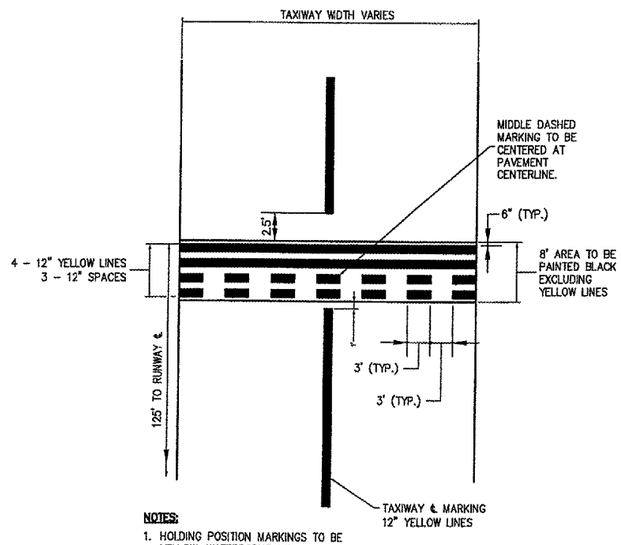

NOTES:

1. HOLDING POSITION MARKINGS TO BE YELLOW, WATERBORNE WITH REFLECTIVE BEADS AND PAID UNDER ITEM AR620520.
2. HOLDING POSITION MARKINGS TO HAVE BLACK BORDER AND PAID UNDER ITEM AR620525.

HOLDING POSITION MARKING

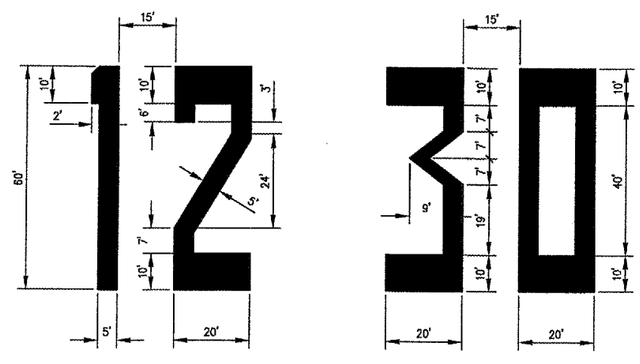

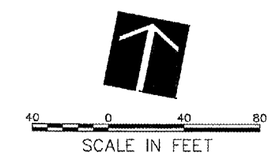

NOTE:

FOR LEGEND AND LIGHT ADJUSTMENT DETAILS, SEE SHEET 36.

DI023

HANSON
HANSON PROFESSIONAL SERVICES INC.
815 Commerce Drive Suite 200
Oak Brook, Illinois 60523
Telephone: 630.990.3800
Fax: 630.990.3801

City of Dixon

CITY OF DIXON, ILLINOIS
Post Office Box 386
Dixon, Illinois 61021
Telephone: 815.288.1485

DIXON MUNICIPAL AIRPORT
CHARLES R. WALGREEN FIELD

REPAIR AND OVERLAY
PORTIONS OF RUNWAY 12-30

AIP PROJECT NO. 3-17-0036-B10
IDA PROJECT NO. C73-3686

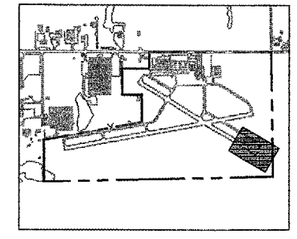

No.	Drawing Issue Description	Date	By

Date
APRIL 20, 2007

Sheet Title
LIGHT ADJUSTMENT AND MARKING PLAN AND MARKING DETAILS RUNWAY 12-30 STA 220+50 THRU STA 228+43.94

843-06B8013
Project Number

LDH 12/01/06
Layout By Date

LDH 12/01/06
Designed By Date

RMH 04/20/07
Reviewed By Date

LDH | --- | ---
Drawn By

38
Sheet No.

I:\06JOBS\00843\06B8013\DRAWINGS\SHEETS\38-LIGHT ADJUSTMENT PLAN.DWG MAY 14, 2007 2:10PM LDH