JUN 08, 2007 9:56 AM CAH
H:\AIRPORTS\LITCHFIELD\814-07APN\AIRPORT\SHEETS\STAGING PLAN.DWG - STA. 8+00 TO STA. 13+25

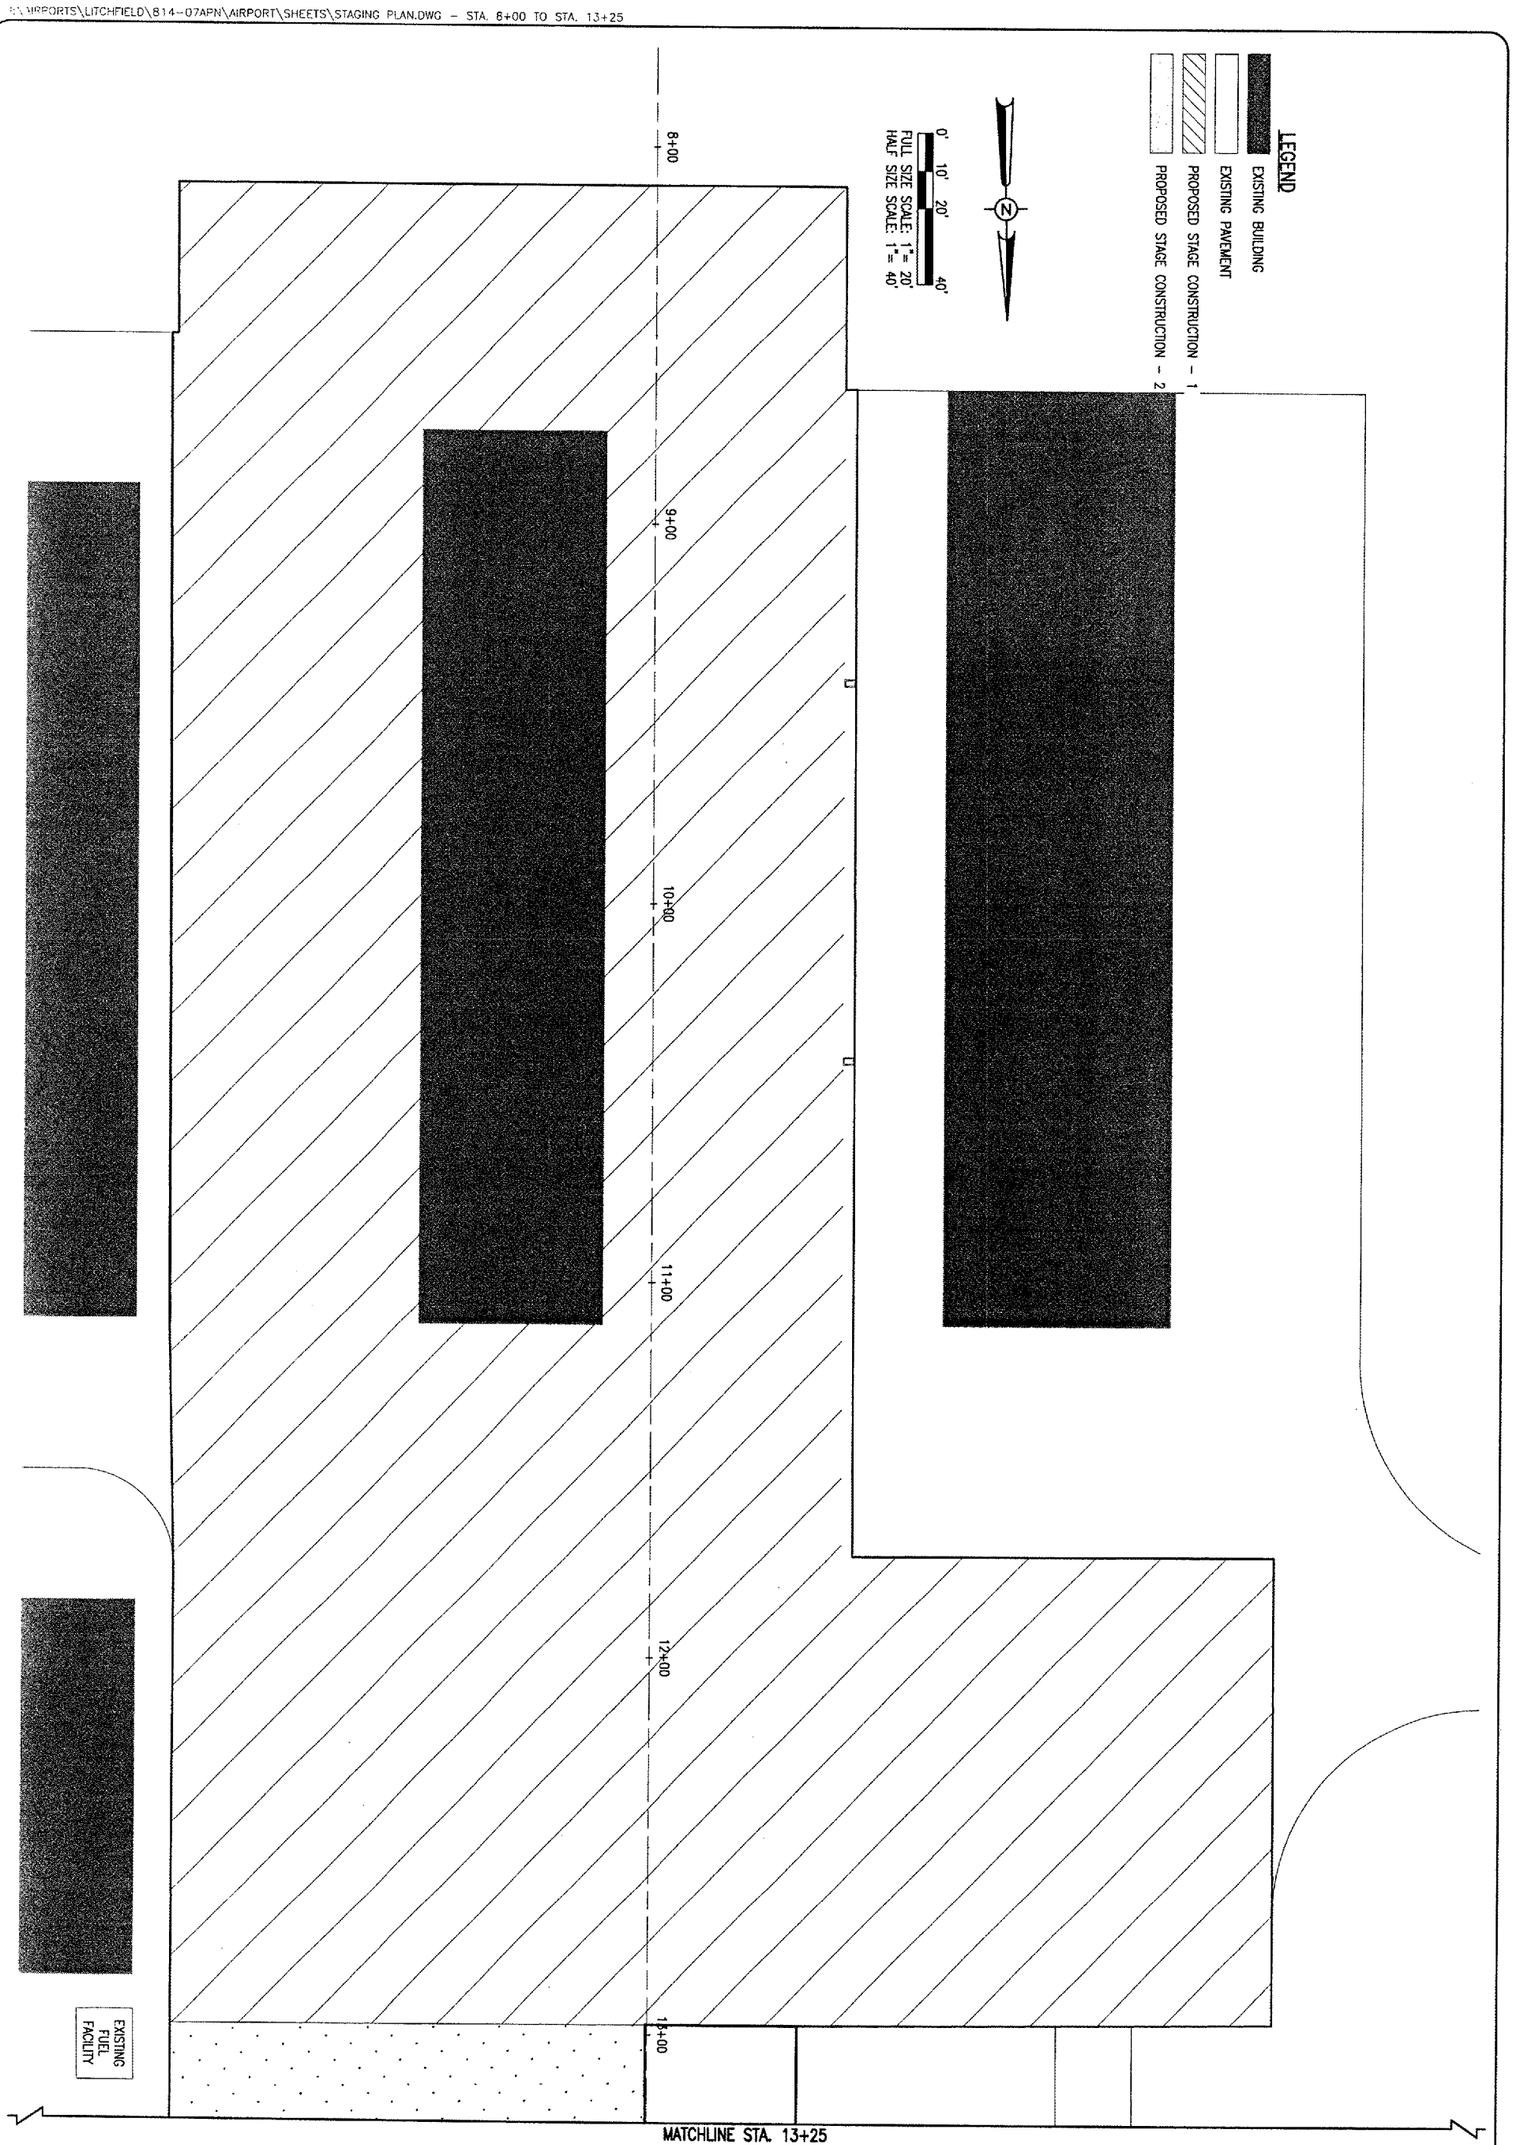

LI030

4	PFC OVERLAY AIRCRAFT APRON PROPOSED STAGING PLAN STA. 8+00 TO STA. 13+25	HANSON Hanson Professional Services Inc. 1525 South Sixth Street Springfield, Illinois 62703-2888 Offices Nationwide	HSI Project No. 814-07APND Filename STAGING PLAN.DWG Scale 1"=20' Date 01/31/07 LAYOUT ZSH 01/31/07 DRAWN ZSH 01/31/07 REVIEWED CAH 05/09/07	LITCHFIELD MUNICIPAL AIRPORT LITCHFIELD, ILLINOIS IL. PROJ.: 3LF-3645 A.I.P. PROJ.: 3-17-0063-B14	DATE / REVISION / BY	