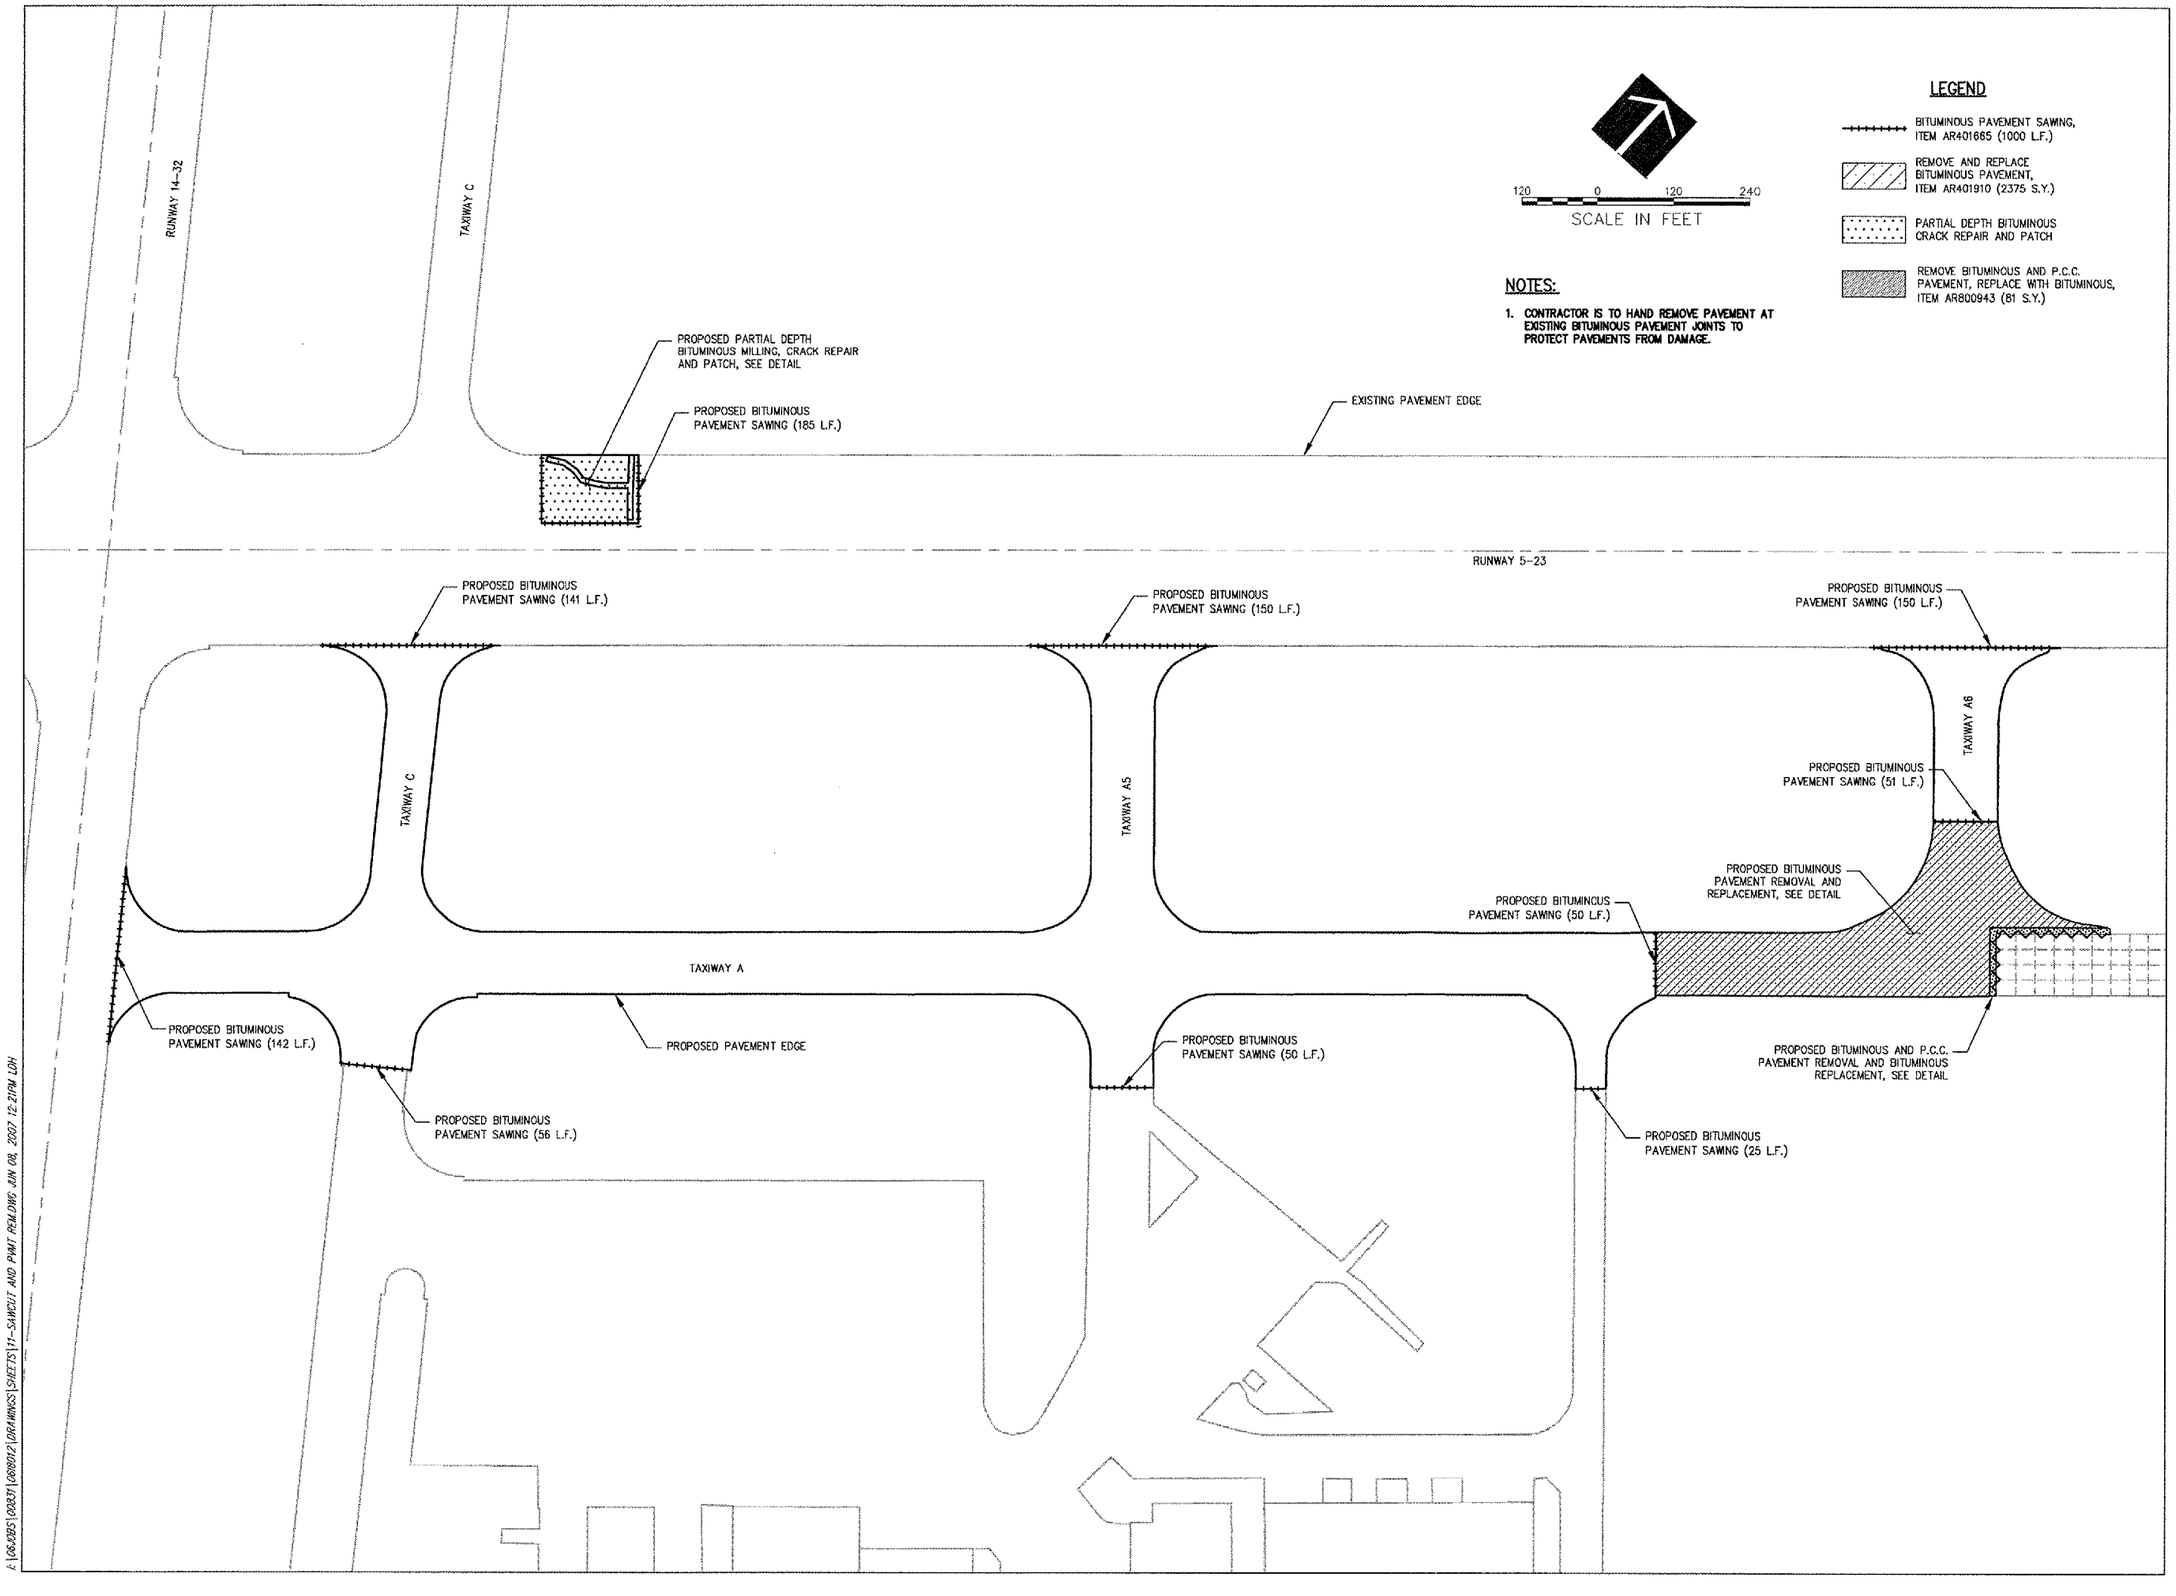

NOTES:

1. CONTRACTOR IS TO HAND REMOVE PAVEMENT AT EXISTING BITUMINOUS PAVEMENT JOINTS TO PROTECT PAVEMENTS FROM DAMAGE.

WA058

HANSON

HANSON PROFESSIONAL SERVICES INC.

815 Commerce Drive, Suite 200
Oak Brook, Illinois 60523
Telephone: 630.990.3800
Fax: 630.990.3801

Illinois Professional Design Firm
Registration No. 184-001084

© Copyright Hanson Professional Service Inc. 2007

WAUKEGAN REGIONAL AIRPORT
WAUKEGAN PORT DISTRICT

3580 North McAree Road
Waukegan, Illinois 60087
Telephone: 847.244.0066
Fax: 847.244.3813

WAUKEGAN REGIONAL AIRPORT

REPAIR AND OVERLAY EAST PORTION OF TAXIWAY A

WAUKEGAN, ILLINOIS

No.	Drawing Issue Description	Date	By

Date

JUNE 8, 2007

Sheet Title

BITUMINOUS PAVEMENT SAWCUT AND PAVEMENT REMOVAL PLAN

8310618012
Project Number

LDH 03/15/07
Layout By Date

LDH 03/15/07
Designed By Date

RMH 06/08/07
Reviewed By Date

LDH | --- | ---
Drawn By

11
Sheet No.

A:\06J0351\08310618012\DRAWINGS\SHEETS\11-SAWCUT AND PVMT REMOVAL.DWG JUN 08, 2007 12:21PM LDH