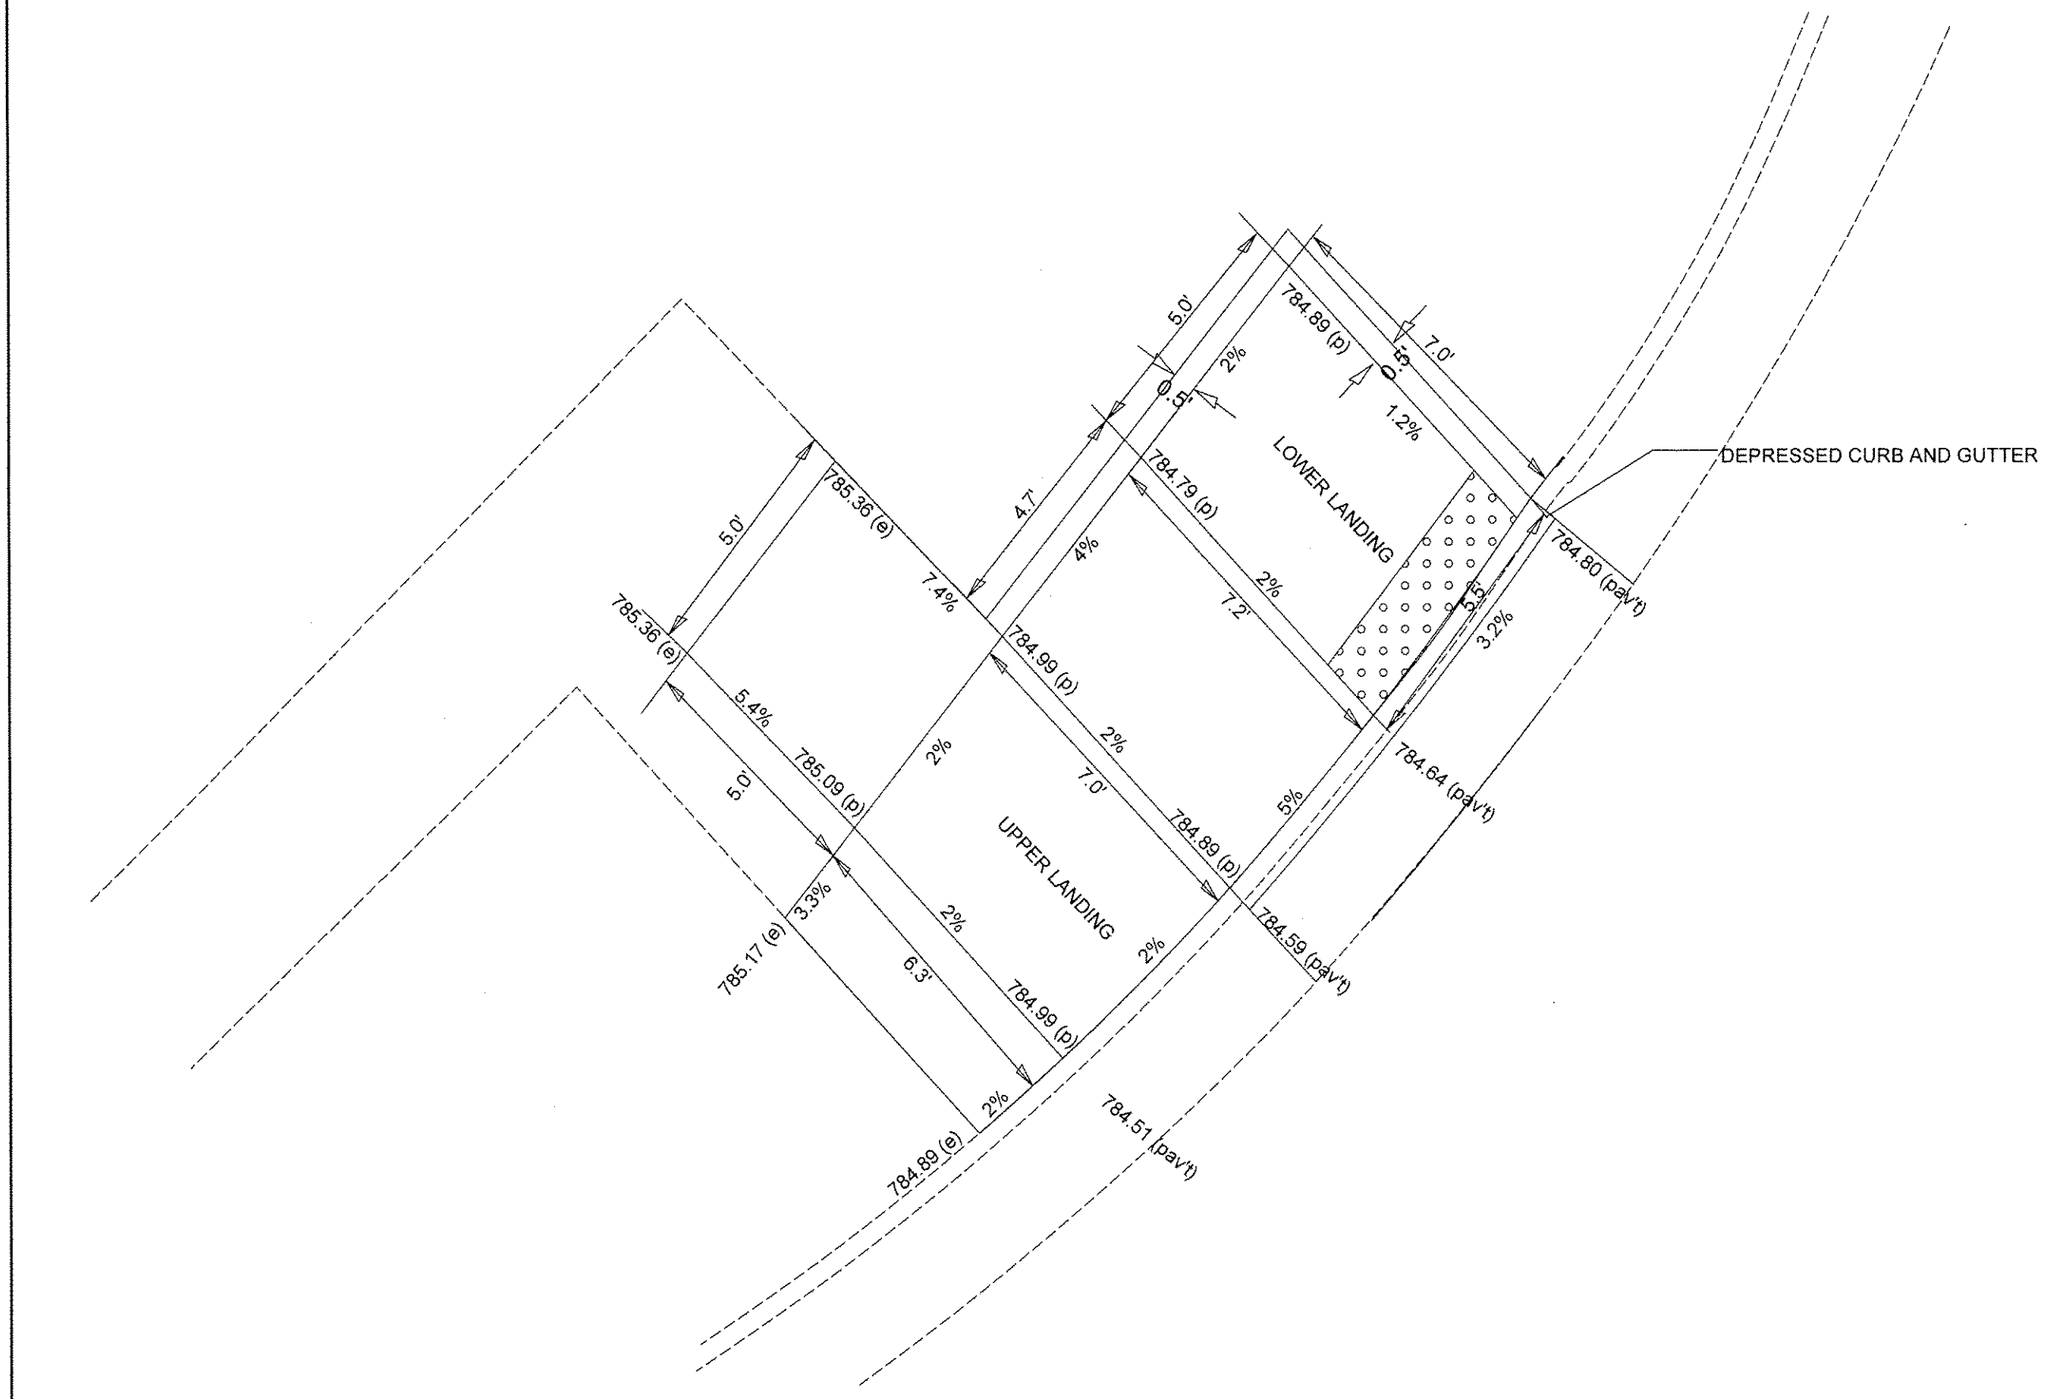

FILE NAME = 0468A98-SHT-IDS.DGN	USER NAME = KANESO	DESIGNED - SDK	REVISED -	STATE OF ILLINOIS DEPARTMENT OF TRANSPORTATION	SIDEWALK DETAILS	F.A.U. RTE. 6791	SECTION D4 FYA 2012
		DRAWN - SDK	REVISED -				COUNTY KNOX
	PLOT SCALE = 40.000'/IN	CHECKED -	REVISED -				TOTAL SHEETS 2
	PLOT DATE = 3/23/2012	DATE -	REVISED -		SCALE:	SHEET NO. 23	CONTRACT NO. 68A98
					SHEET OF SHEETS STA. TO STA.		ILLINOIS FED. AID PROJECT