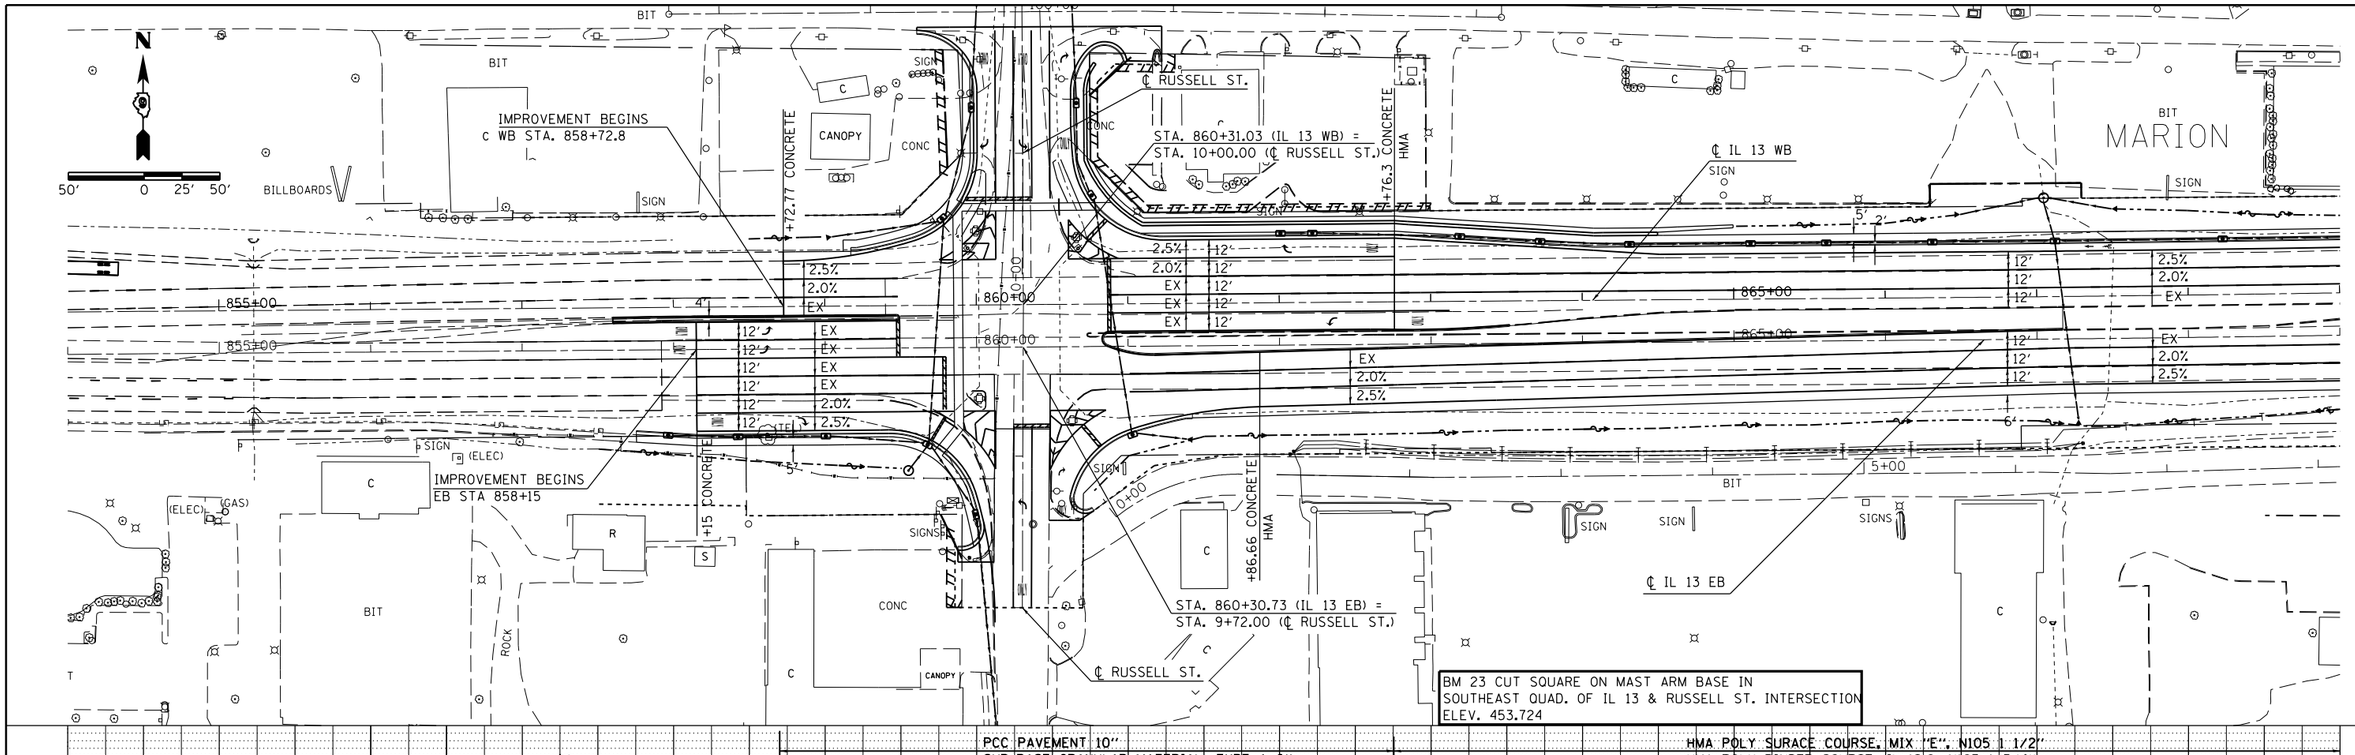

PCC PAVEMENT 10″
SUB-BASE GRANULAR MATERIAL, TYPE A 6″

HMA POLY SURACE COURSE, MIX "E", N105 1 1/2″
HMA POLY BINDER COURSE, IL-19.0, N105 1 3/4″

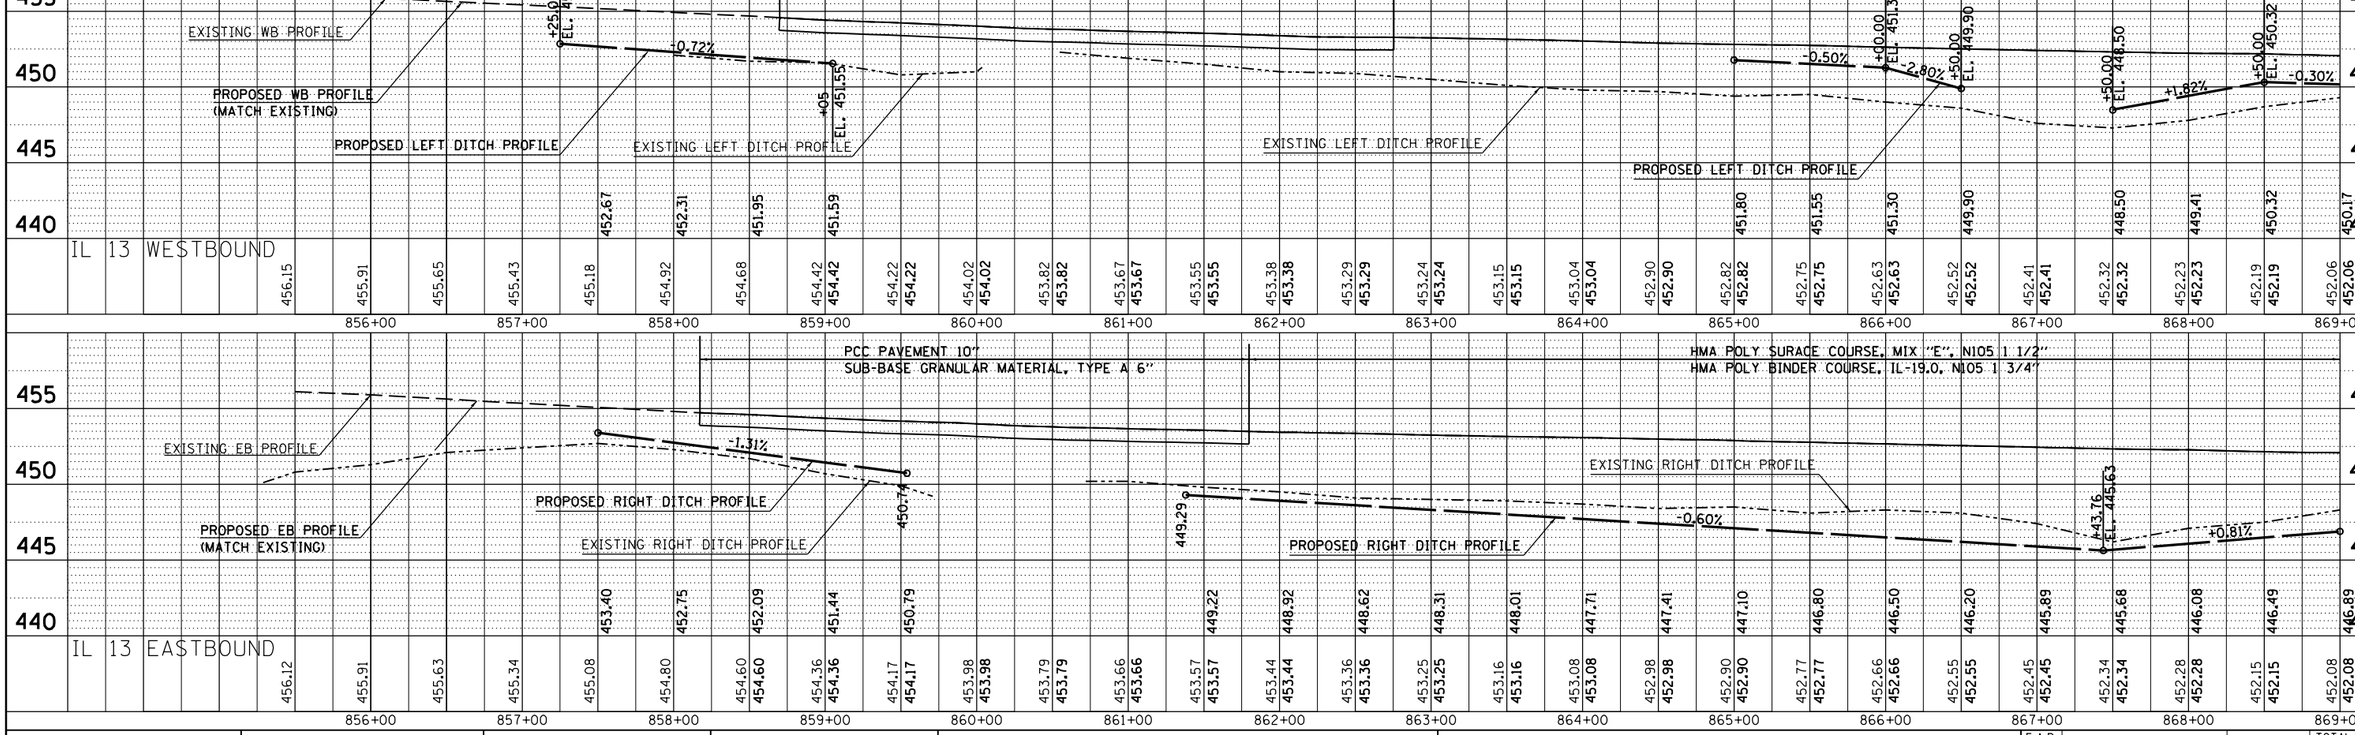

PCC PAVEMENT 10″
SUB-BASE GRANULAR MATERIAL, TYPE A 6″

HMA POLY SURACE COURSE, MIX "E", N105 1 1/2″
HMA POLY BINDER COURSE, IL-19.0, N105 1 3/4″

PLAN
SURVEYED
PLOTTED
ALIGNMENT CHECKED
RT. OF WAY CHECKED
CADD FILE NAME
NOTE BOOK
NO.
BY
DATE

PROFILE
SURVEYED
PLOTTED
GRADES CHECKED
B.M. NOTED
STRUCTURE NOTATNS CHKD
NOTE BOOK
NO.

FILE NAME = c:\pw_work\pwidot\kelleykd\d0184451\78203-sht-plnprf.dgn	USER NAME = $USER$	DESIGNED -	REVISED -
		CHECKED -	REVISED -
	PLOT SCALE = 100.0000 ′ / in.	DRAWN -	REVISED -
	PLOT DATE = 5/11/2012	CHECKED -	REVISED -

STATE OF ILLINOIS
DEPARTMENT OF TRANSPORTATION

PLAN–PROFILE
IL 13

SCALE: 50 | SHEET NO. 1 OF 3 SHEETS | STA. 856+00 TO STA. 869+00

F.A.P RTE.	SECTION	COUNTY	TOTAL SHEETS	SHEET NO.
331	(IX-1)R-5,RS-3,N-5,TS-4	WILLIAMSON	288	57
		CONTRACT NO. 78203		
	ILLINOIS FED. AID PROJECT			