FINAL SURVEY	BY	DATE
NOTE BOOK	SURVEYED	
NO.	PLOTTED	
	TEMPLATE	
	AREAS	
	AREAS CHECKED	

ORIGINAL SURVEY	BY	DATE
NOTE BOOK	SURVEYED	
NO.	PLOTTED	
	TEMPLATE	
	AREAS	
	AREAS CHECKED	

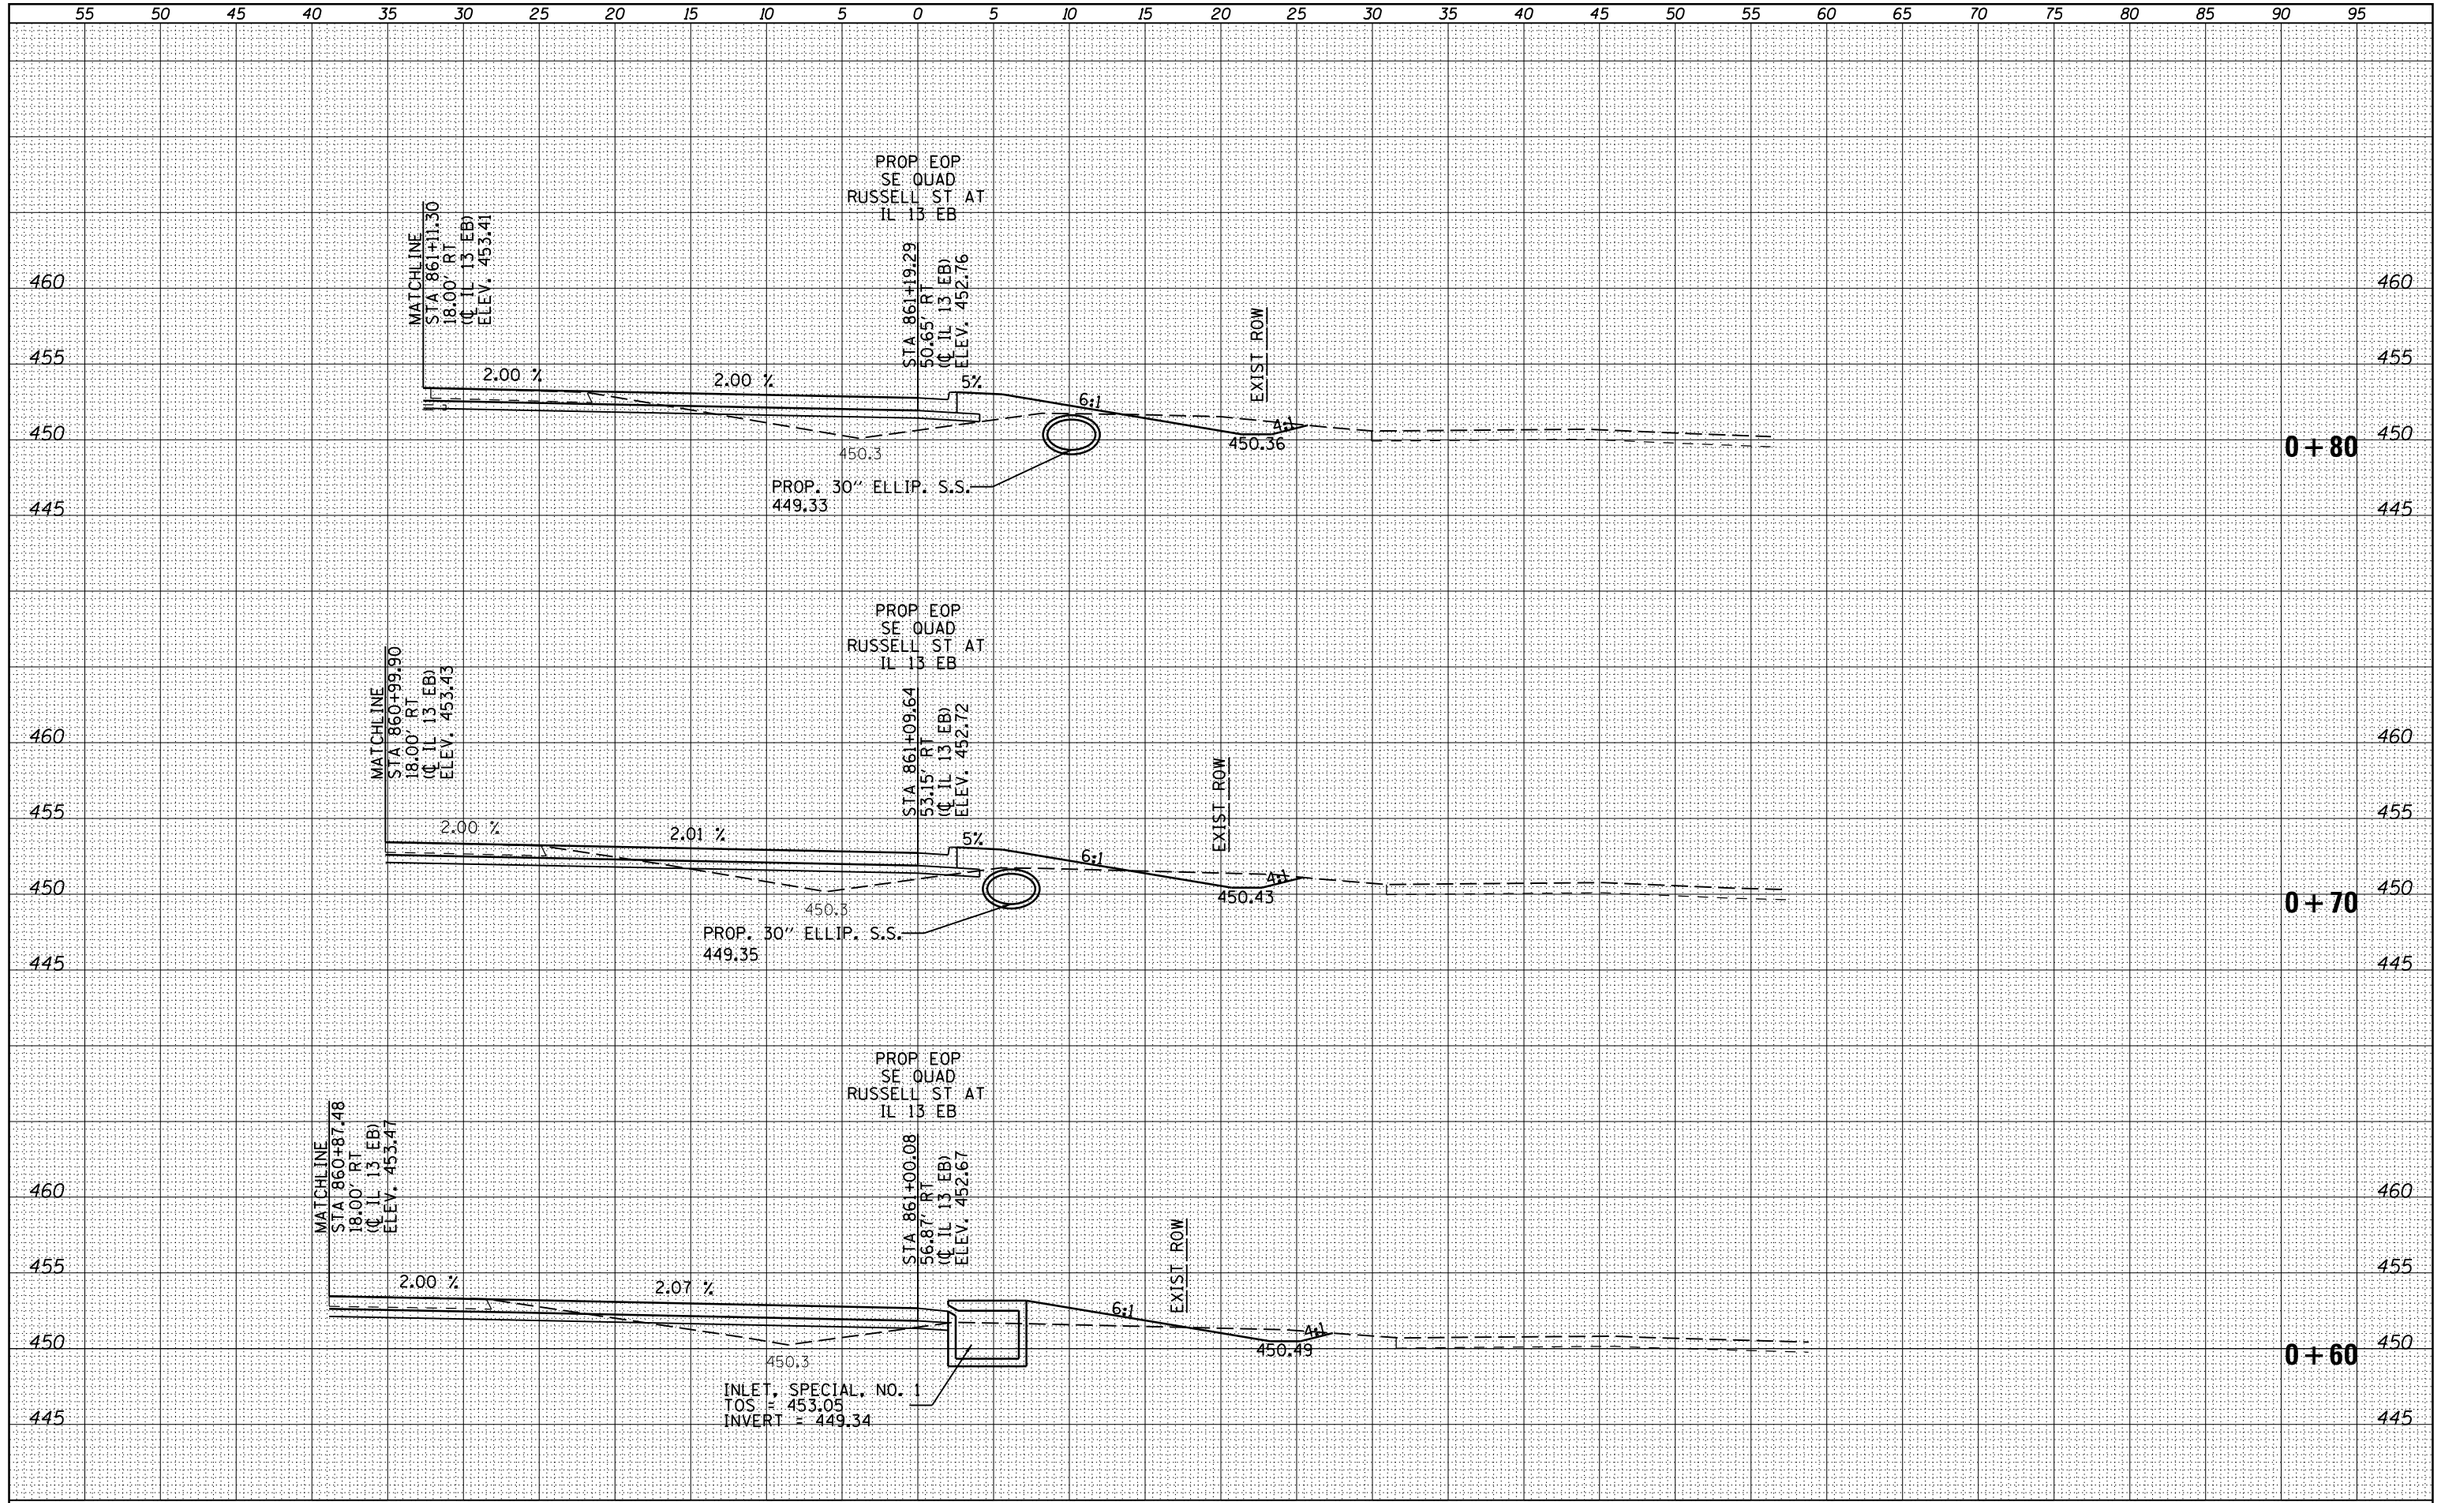

FILE NAME =	USER NAME = $USER$	DESIGNED -	REVISED -
c:\pw_work\pwidot\kelleykd\d0184451\78203-sht-xs-RussQUADS.dgn	DRAWN -	REVISED -	
	PLOT SCALE = 10.0000 ' / in.	CHECKED -	REVISED -
	PLOT DATE = 5/11/2012	DATE -	REVISED -

STATE OF ILLINOIS
DEPARTMENT OF TRANSPORTATION

RUSSELL ST SOUTHEAST QUADRANT
CROSS SECTIONS

SCALE: 1"=5' | SHEET NO. OF SHEETS | STA. +60 | TO STA. +80

F.A.P. RTE.	SECTION	COUNTY	TOTAL SHEETS	SHEET NO.
331	(1X-1)R-5,RS-3,N-5,TS-4	WILLIAMSON	288	206
		CONTRACT NO. 78203		
	ILLINOIS FED. AID PROJECT			