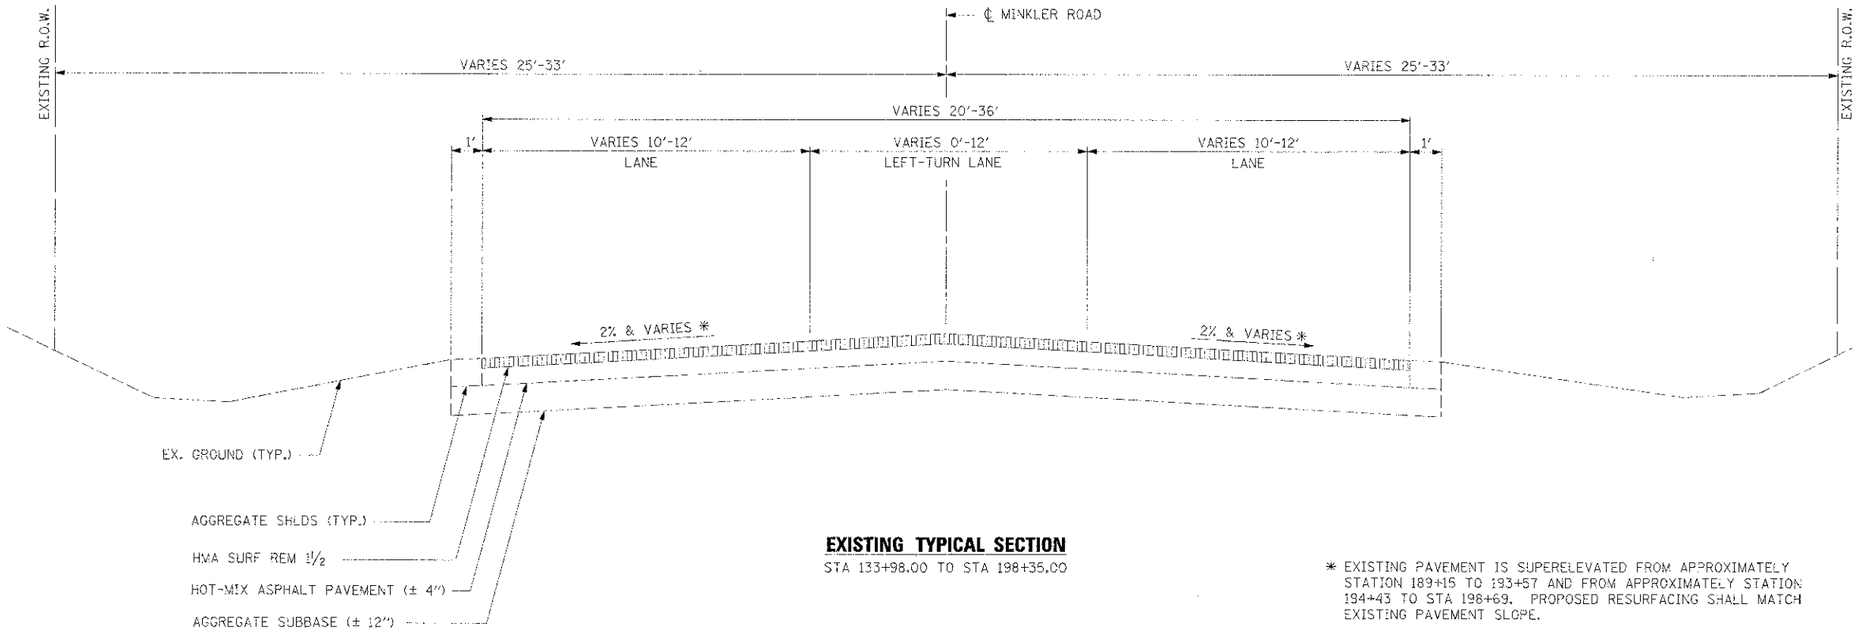

EXISTING TYPICAL SECTION

STA 133+98.00 TO STA 198+35.00

* EXISTING PAVEMENT IS SUPERELEVATED FROM APPROXIMATELY STATION 189+15 TO 193+57 AND FROM APPROXIMATELY STATION 194+43 TO STA 198+69. PROPOSED RESURFACING SHALL MATCH EXISTING PAVEMENT SLOPE.

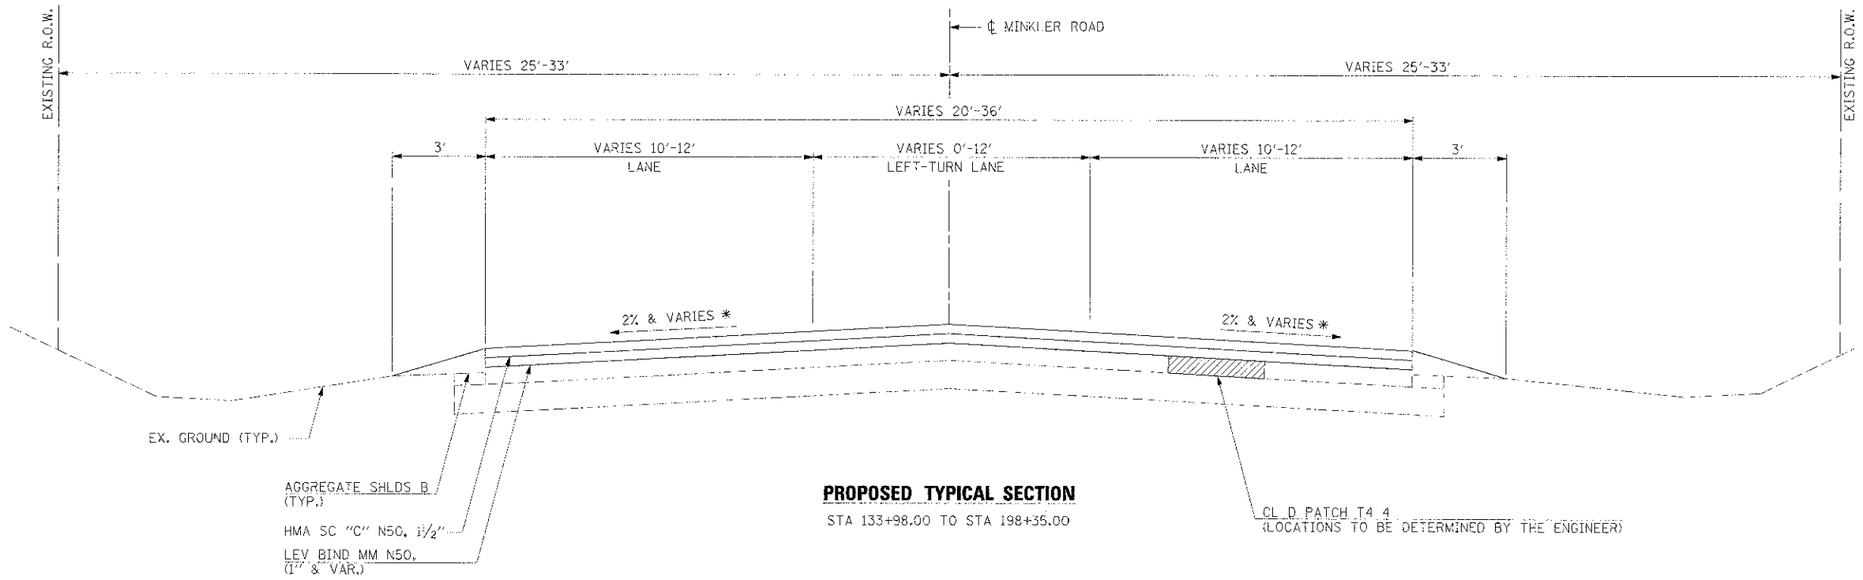

PROPOSED TYPICAL SECTION

STA 133+98.00 TO STA 198+35.00

HRGreen.com
Illinois Professional Design Firm
184-001322

USER NAME = MEallis	DESIGNED - JMR	REVISED -	
PLOT SCALE = #SCALE#	CHECKED - JS	REVISED -	
PLOT DATE = 5/21/2012	DATE - 4/30/12	REVISED -	
FILE NAME = 228_typ01.dgn		REVISED -	

VILLAGE OF OSWEGO

TYPICAL SECTIONS

SCALE: | SHEET NO. OF SHEETS | STA. TO STA.

F.A.U. RTE.	SECTION	COUNTY	TOTAL SHEETS	SHEET NO.
3792	11-00043-0C-RS	KENDALL	9	4
CONTRACT NO. 87506				