ROUTE NO.	SECTION	COUNTY	TOTAL SHEETS	SHEET NO.
C.H. 16	07-00945-00-BR	CHAMPAIGN	45	42
STA.	TO STA.			
F.H.W.A. REG.	ILLINOIS PROJECT			

FINAL SURVEY — SURVEYED / PLOTTED / TRAVERSE / NOTE BOOK / NO. / DATE / BY / AREAS CHECKED

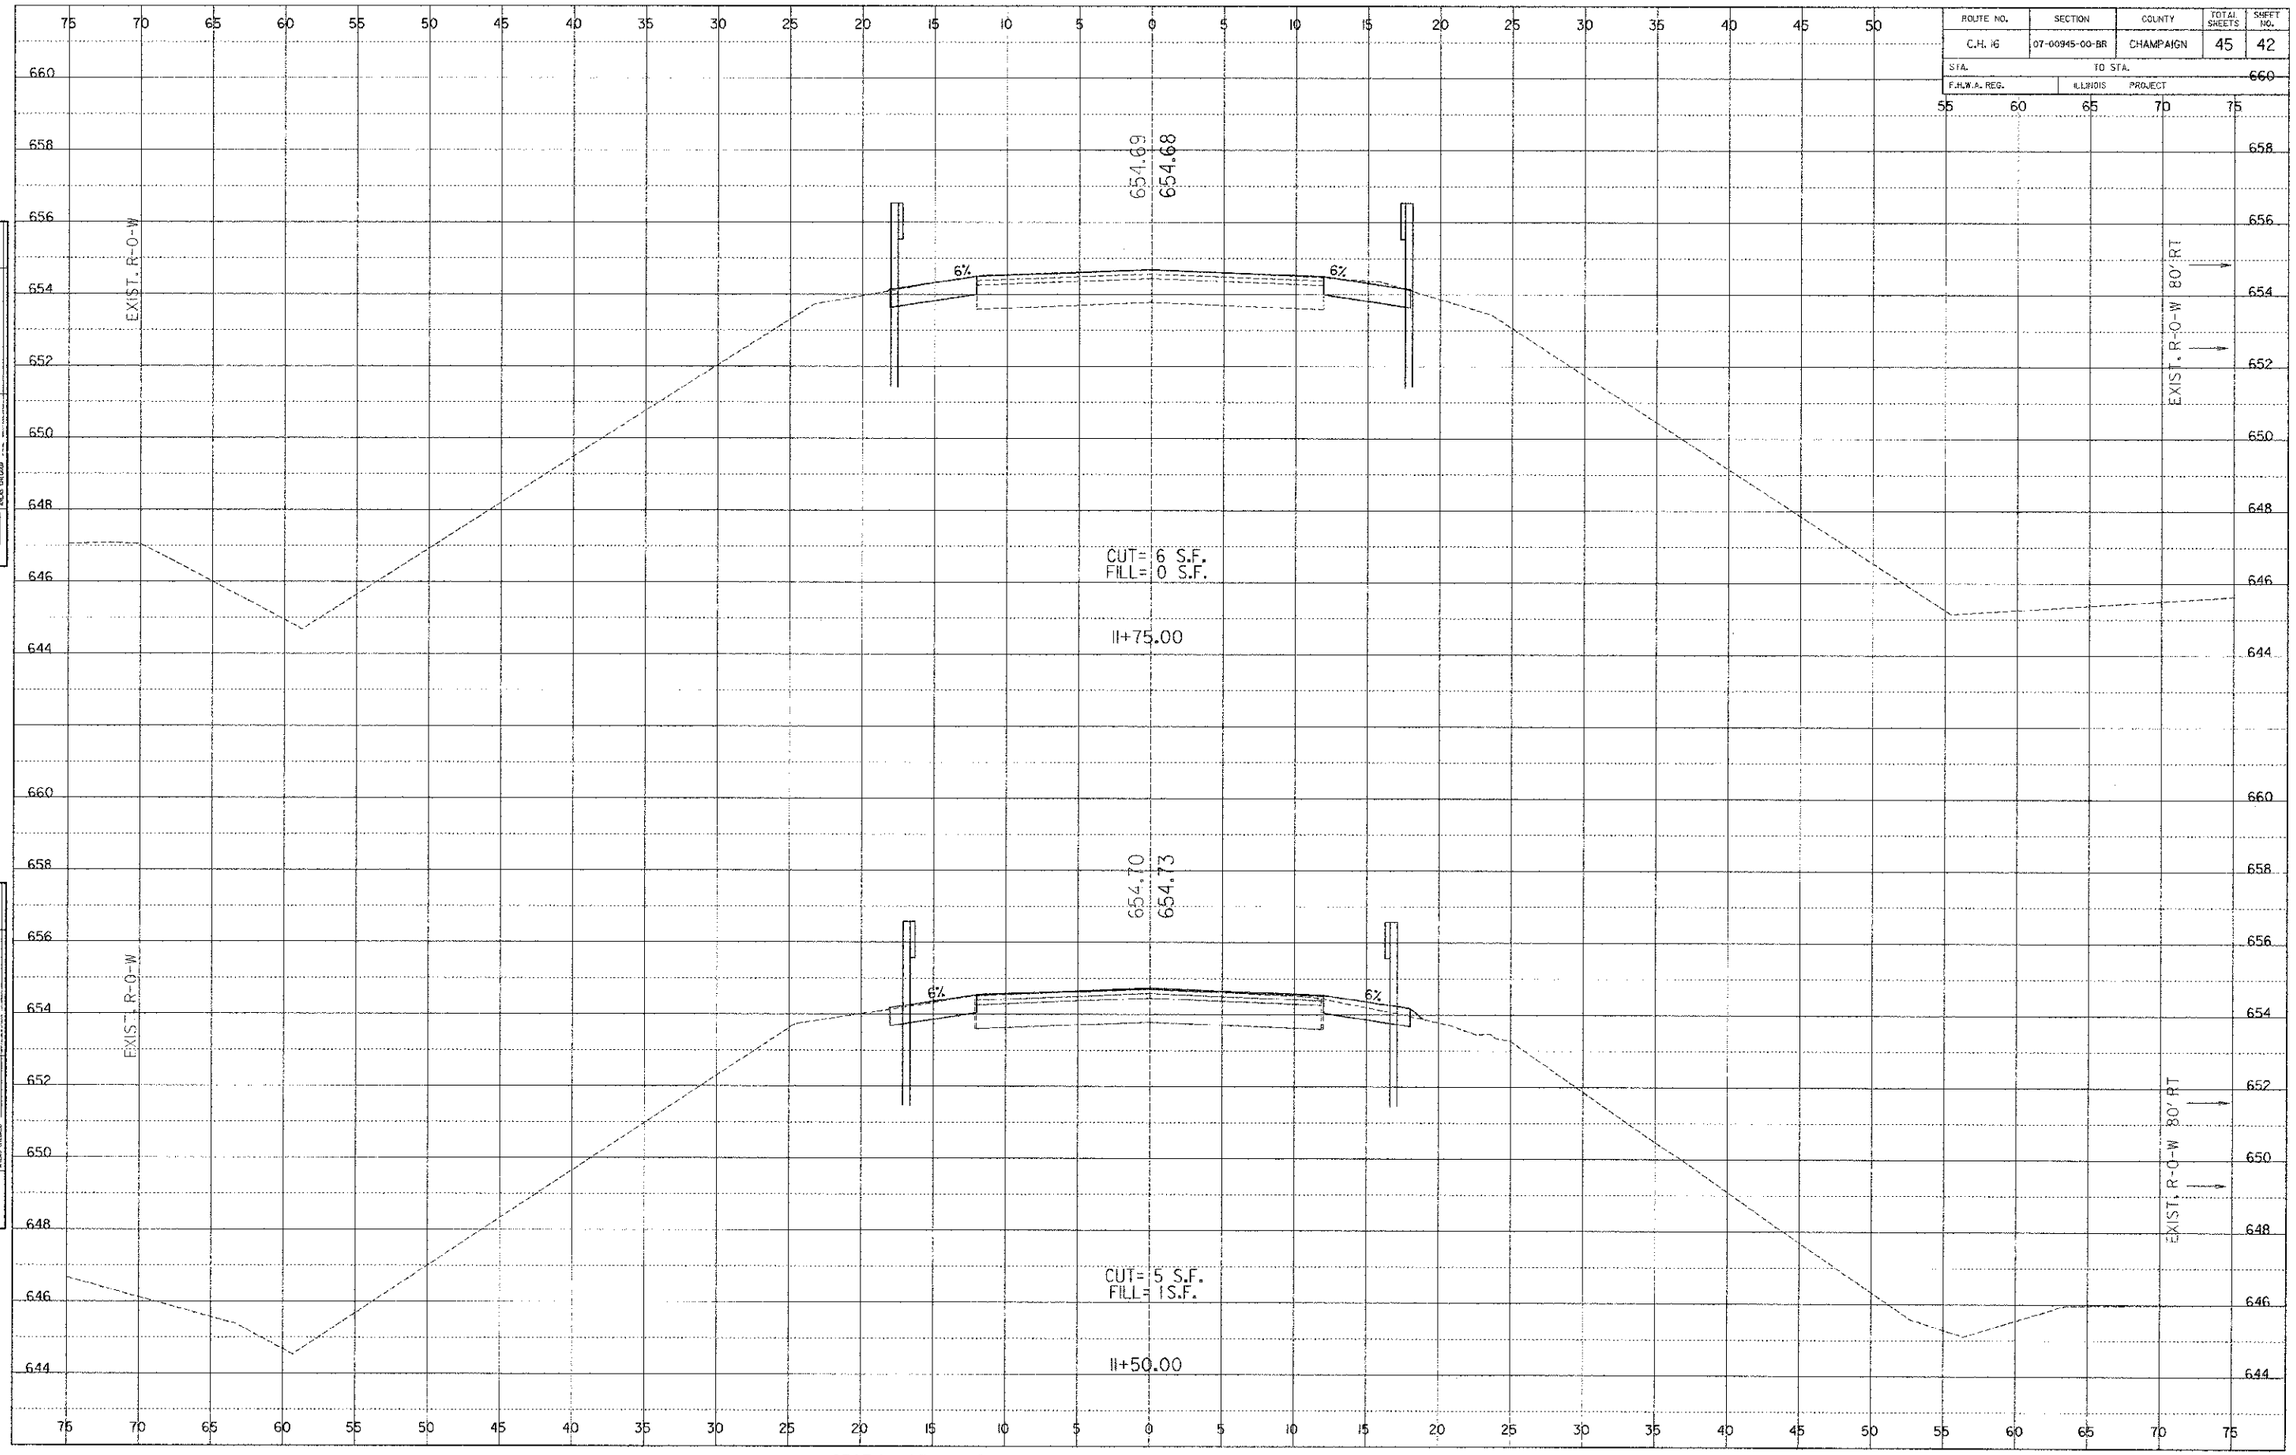

ORIGINAL SURVEY — SURVEYED / PLOTTED / TRAVERSE / NOTE BOOK / NO. / DATE / BY / AREAS CHECKED

10072 Cross Section Sheets.dgn 2/14/2012 8:09:08 AM