0917 - Ill. Route 037\Styles_Sheetcuts\X_Sections\49912_Sections_SHEETS.dwg, 6/6/2012 1:13:41 PM, Plotted by M.A.L.

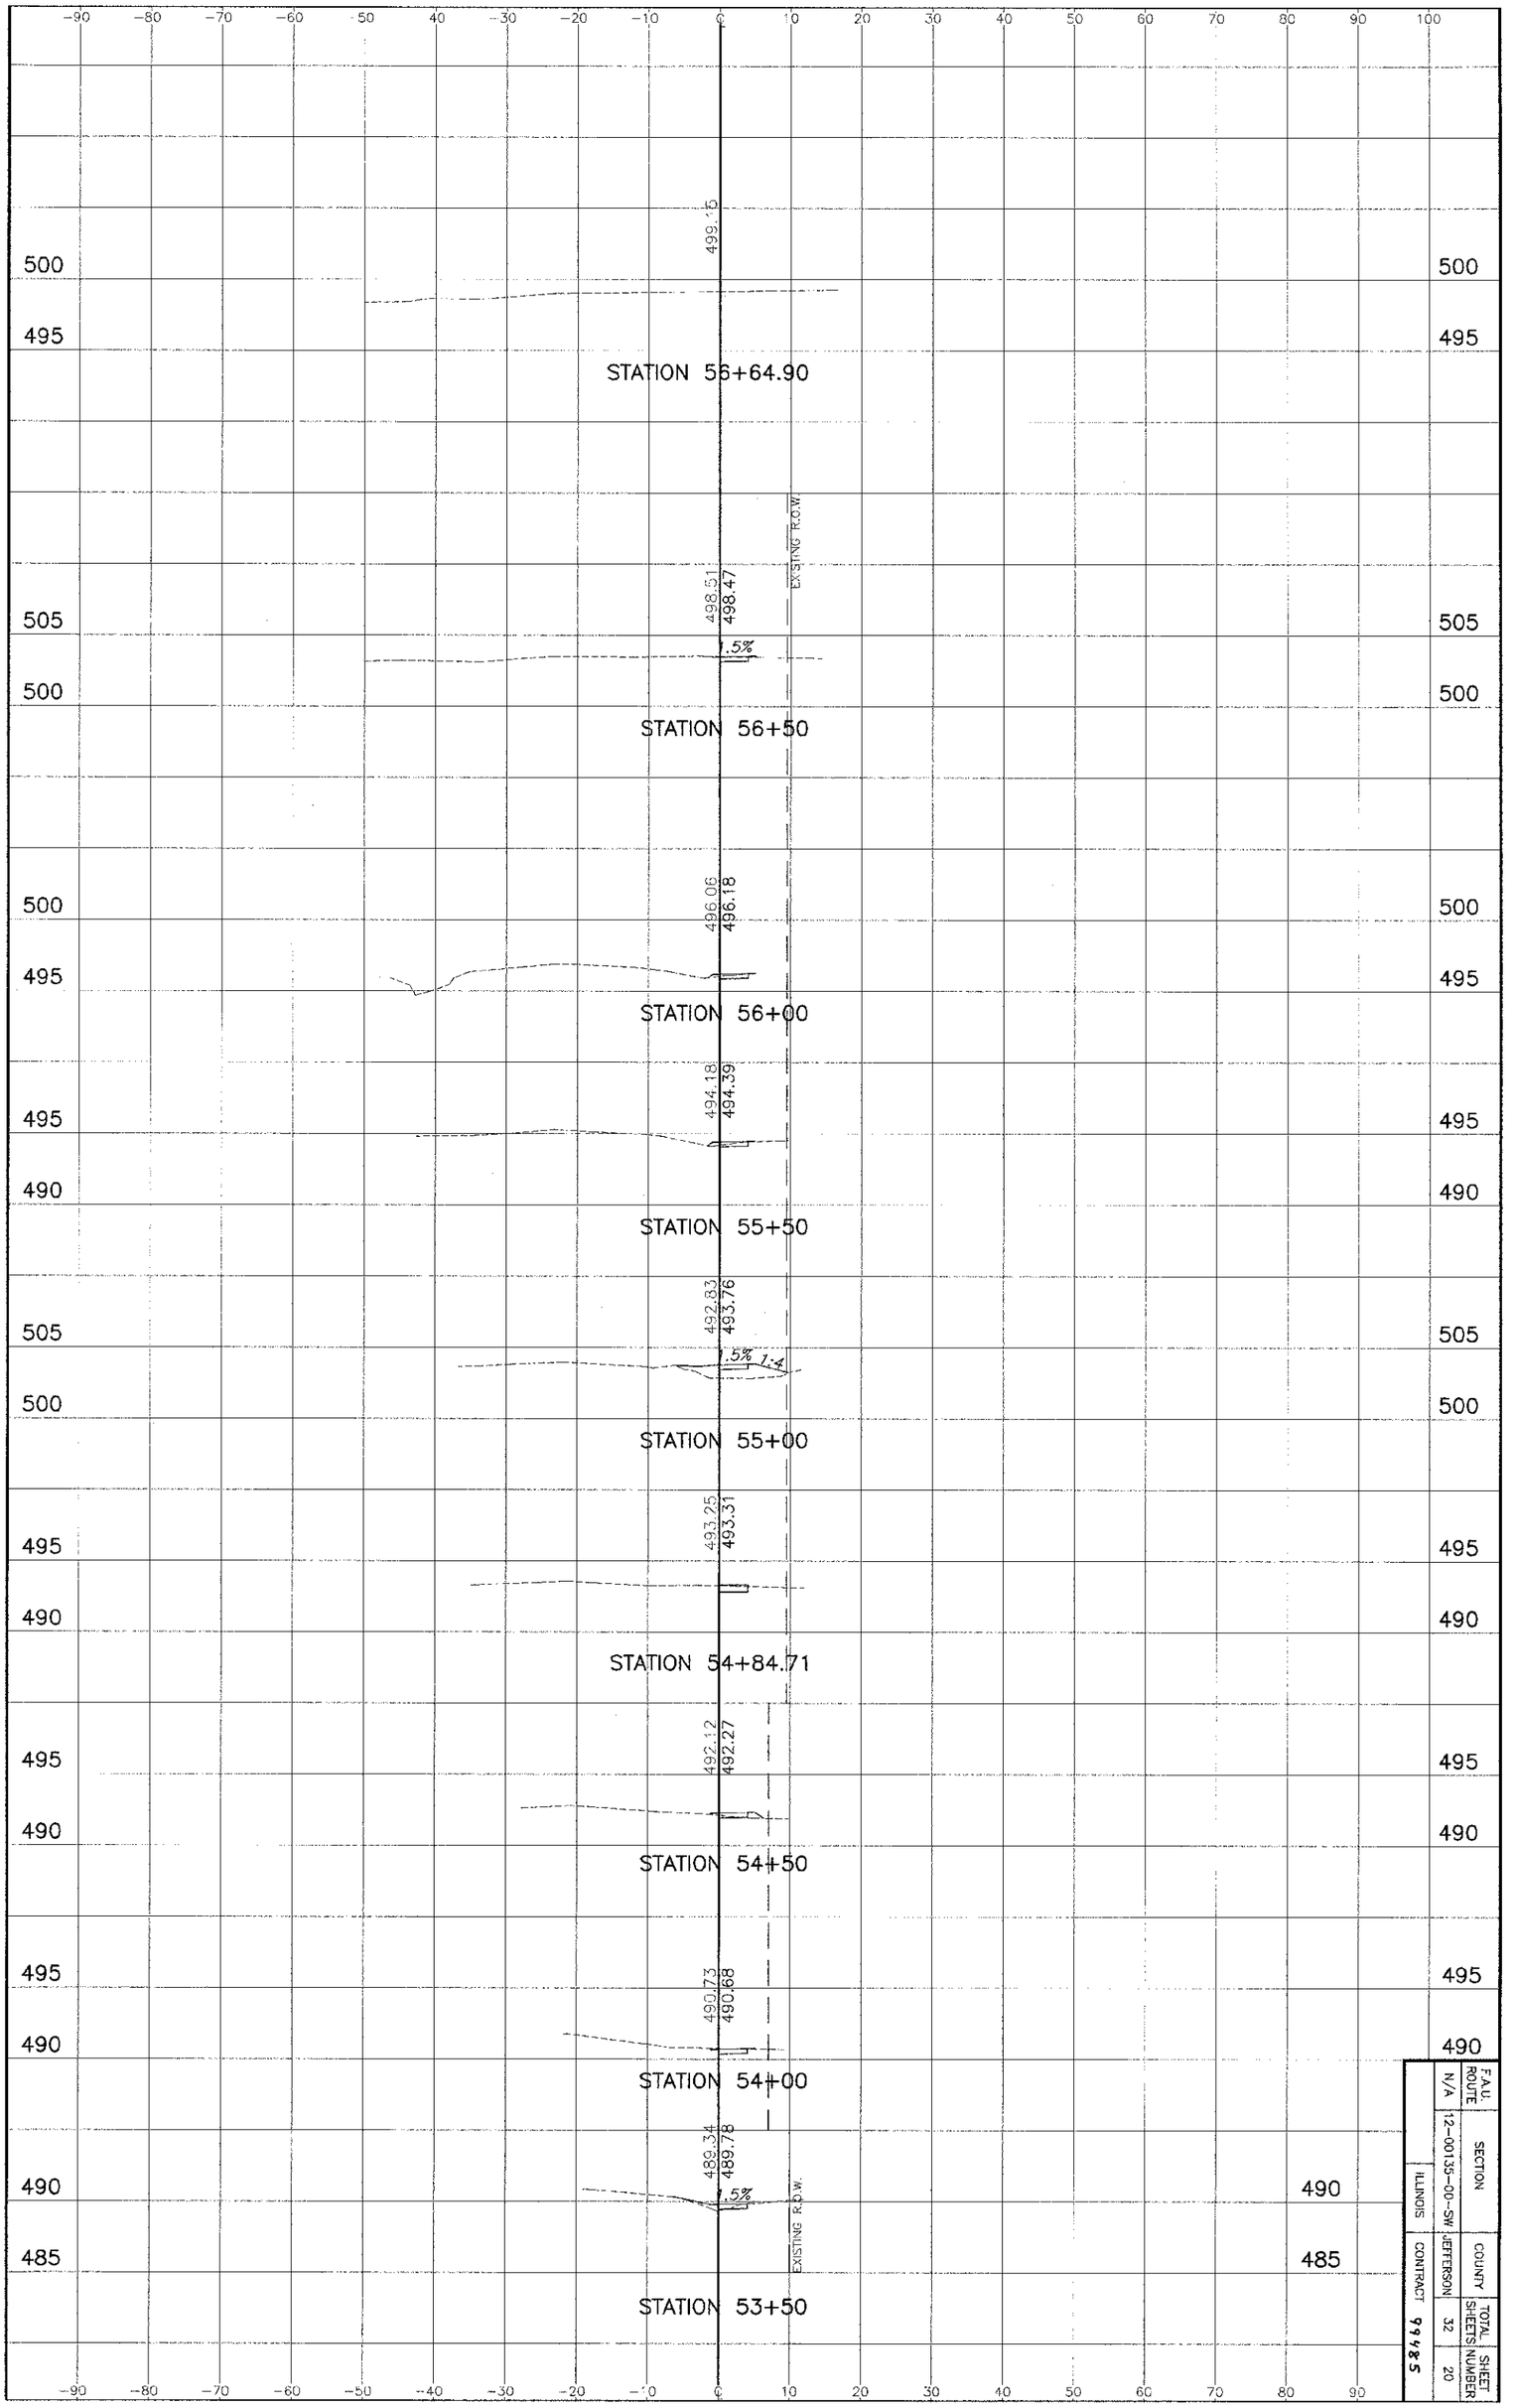

CHERRY DRIVE CROSS SECTIONS
SEC. 12-00135-00-SW JEFFERSON COUNTY

F.A.U. ROUTE	SECTION	COUNTY	TOTAL SHEETS	SHEET NUMBER
N/A	12-00135-00-SW	JEFFERSON	32	20
	ILLINOIS	CONTRACT 91185		