F.A.U. ROUTE	SECTION	COUNTY	TOTAL SHEETS	SHEET NUMBER
N/A	12-00135-00-SW	JEFFERSON	32	21
	ILLINOIS	CONTRACT	99485	

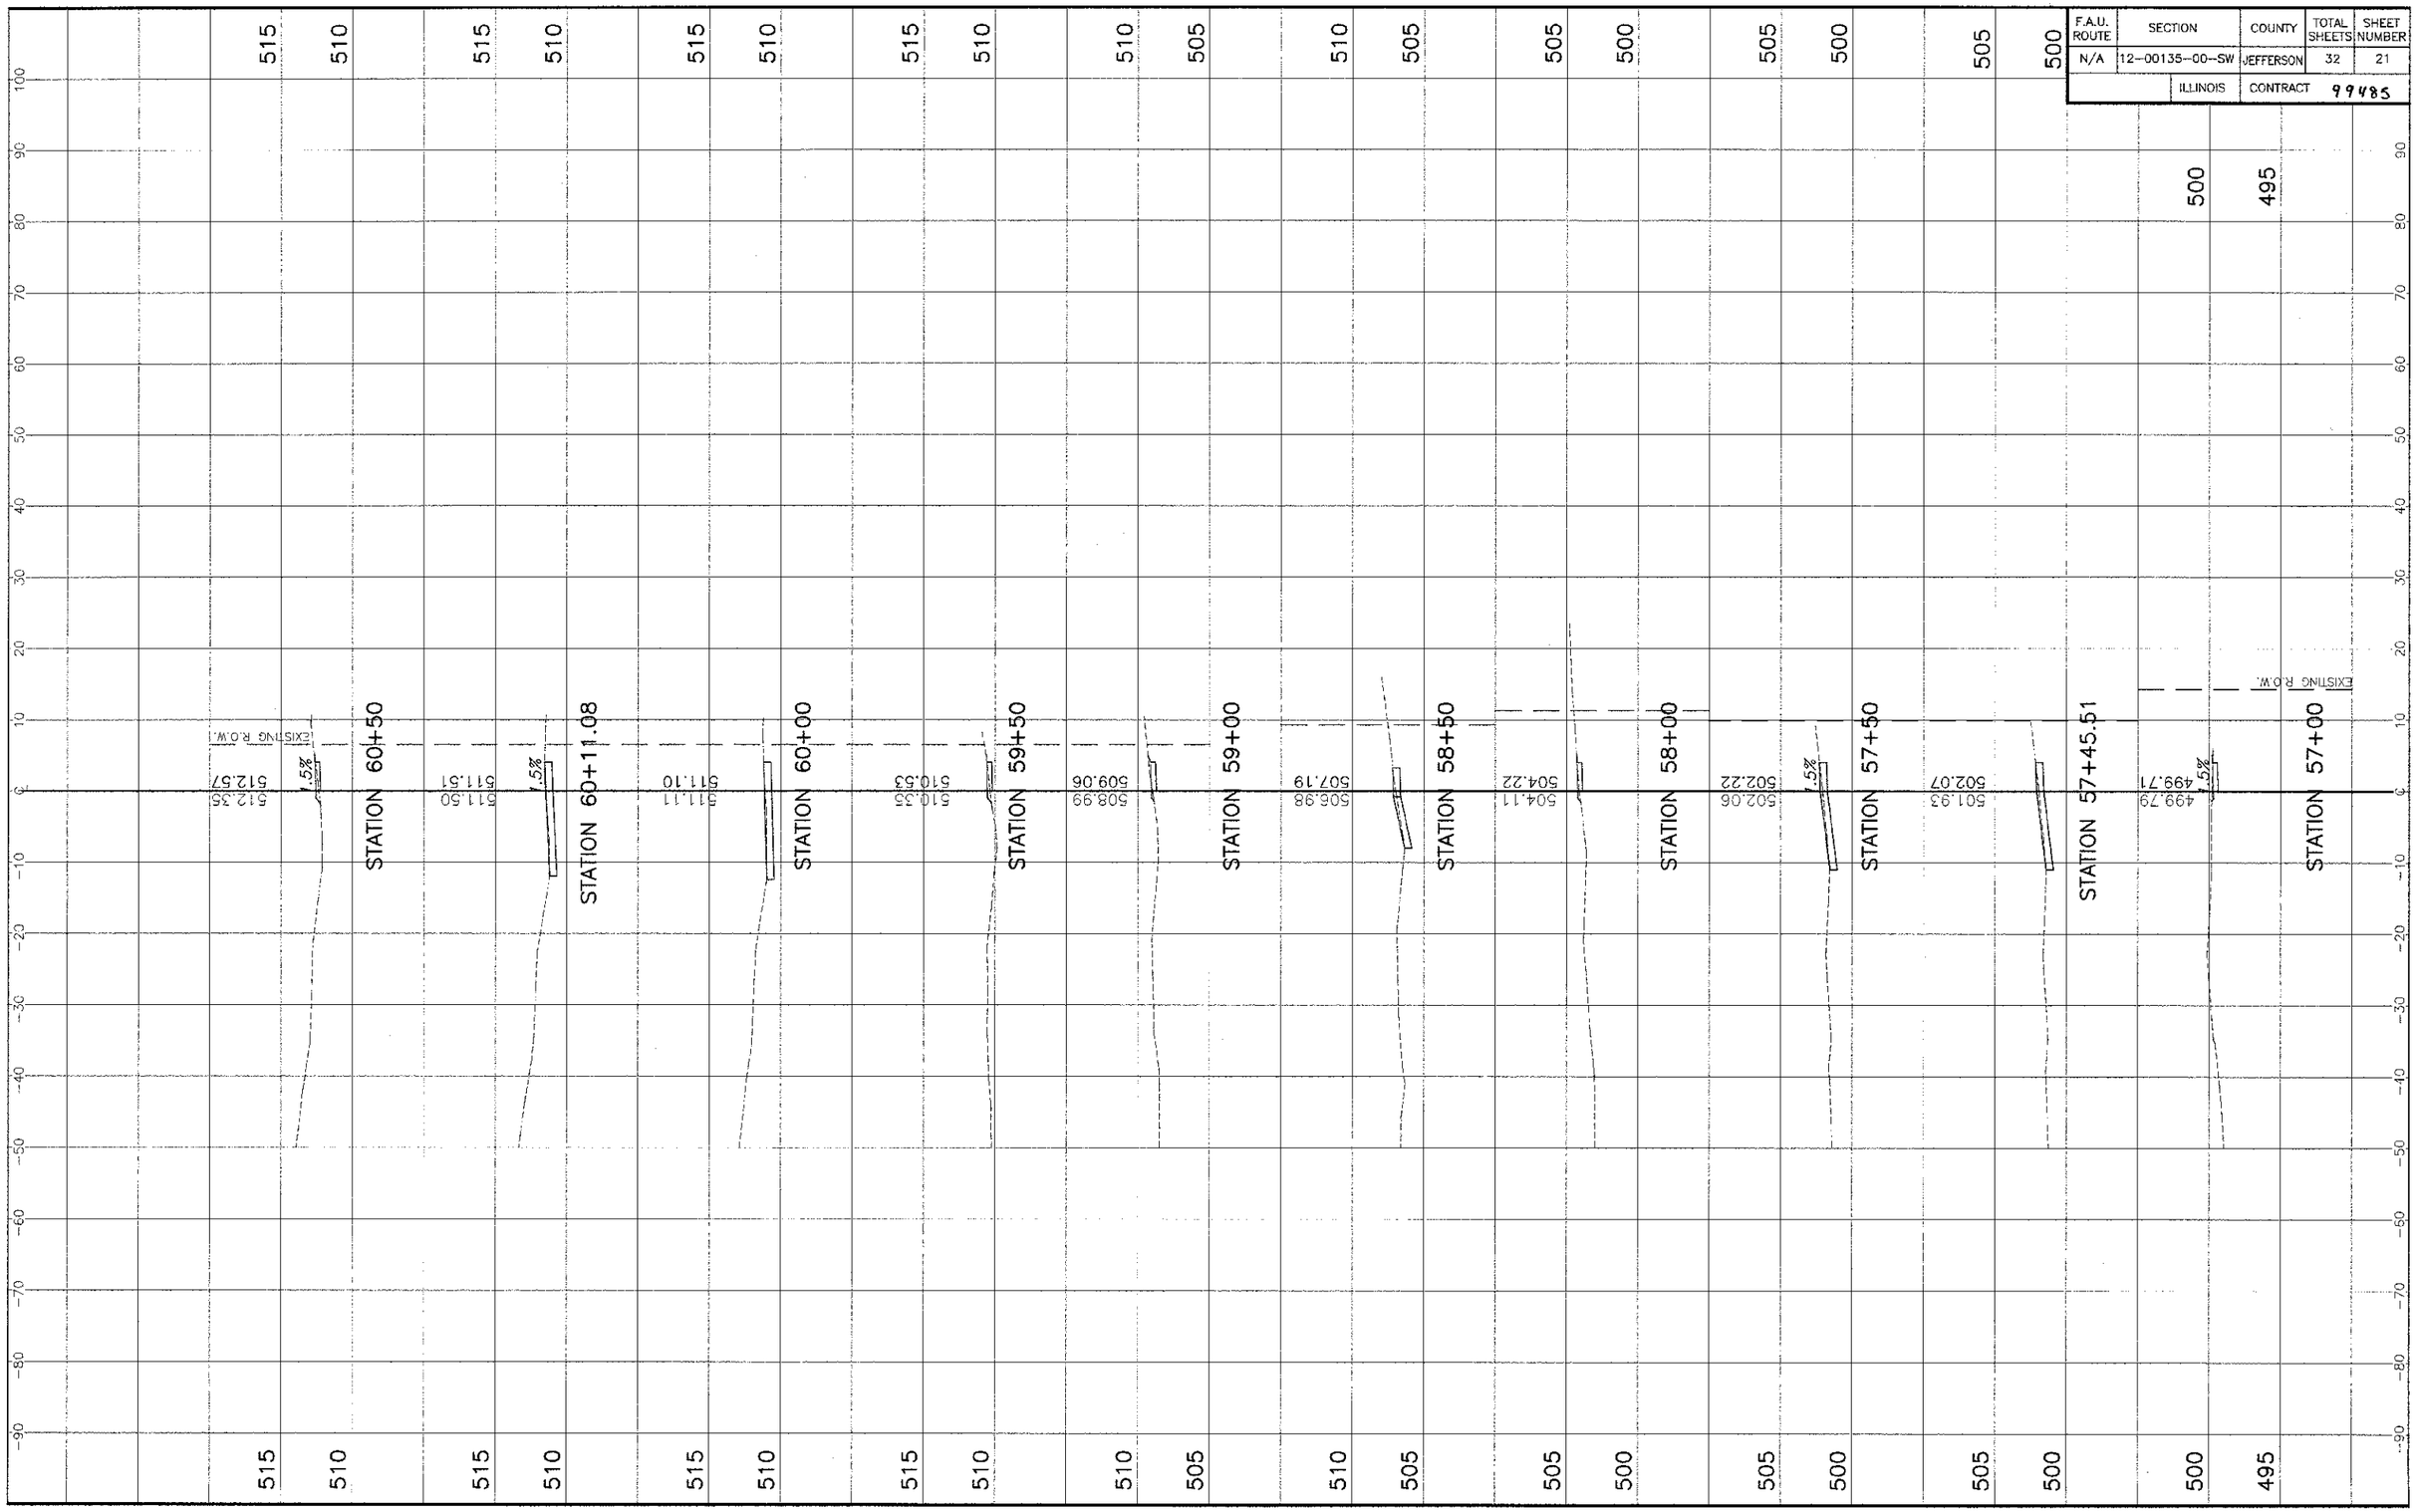

CHERRY DRIVE CROSS SECTIONS
SEC. 12-00135-00-SW JEFFERSON COUNTY