F.A.I. RTE.	SECTION	COUNTY	TOTAL SHEETS	SHEET NO.
90/94	•	COOK	312	102
STA. 4470+00	TO STA. 4474+50			
FED. ROAD DIST. NO. 1	ILLINOIS	FED. AID PROJECT		
62301	• (2021-922 PT2 ETC 2324.6-1P) R-10			

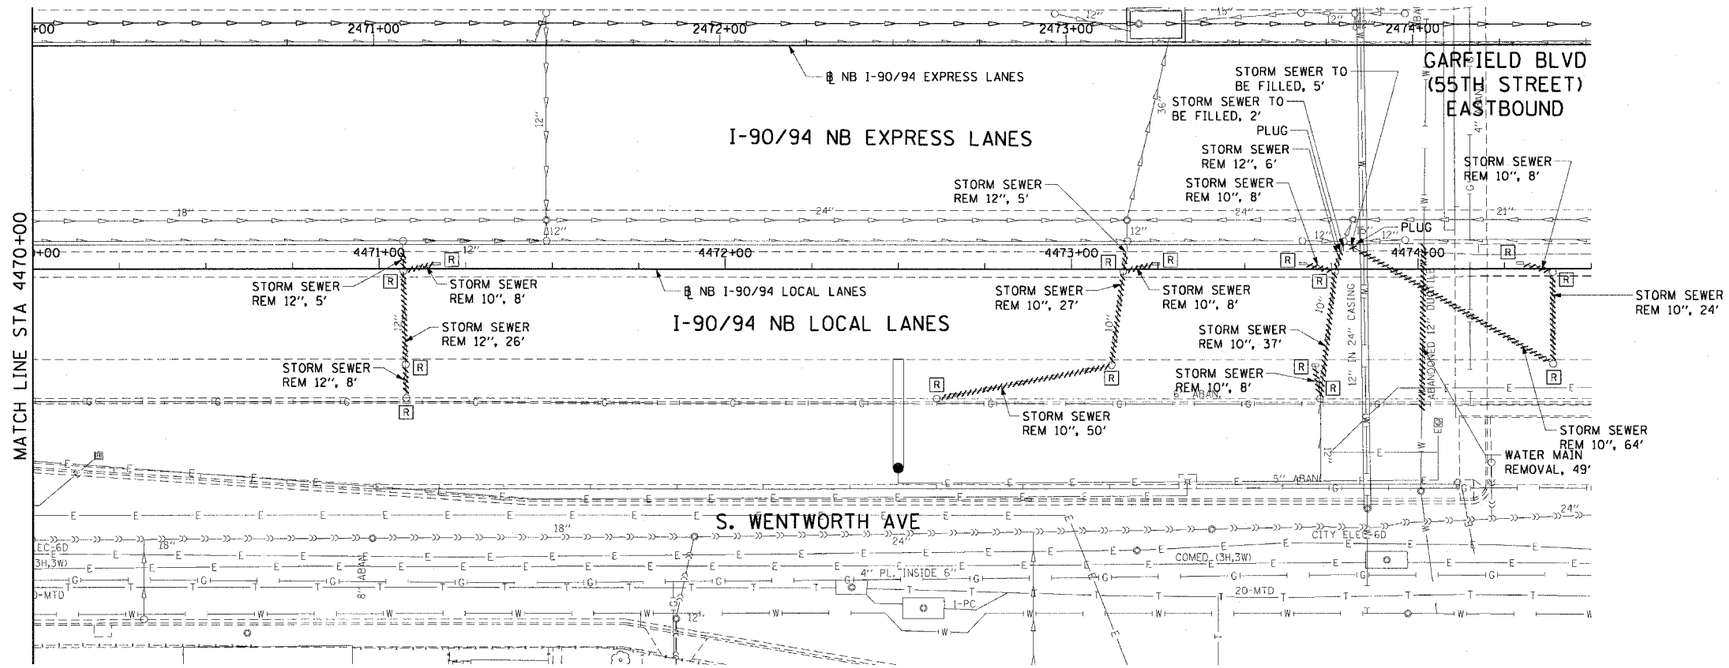

LEGEND: EXISTING

- INLET
- CATCH BASIN
- MANHOLE
- STORM SEWER
- COMBINED SEWER
- PIPE UNDERDRAIN
- R — STRUCTURE TO BE REMOVED
- ADJ. — STRUCTURE TO BE ADJUSTED
- STORM SEWER REMOVAL
- COMBINED SEWER REMOVAL
- WATER MAIN REMOVAL
- ****** — ABANDON EXISTING PIPE

EXISTING CONDITIONS AND REMOVAL

PROPOSED IMPROVEMENTS

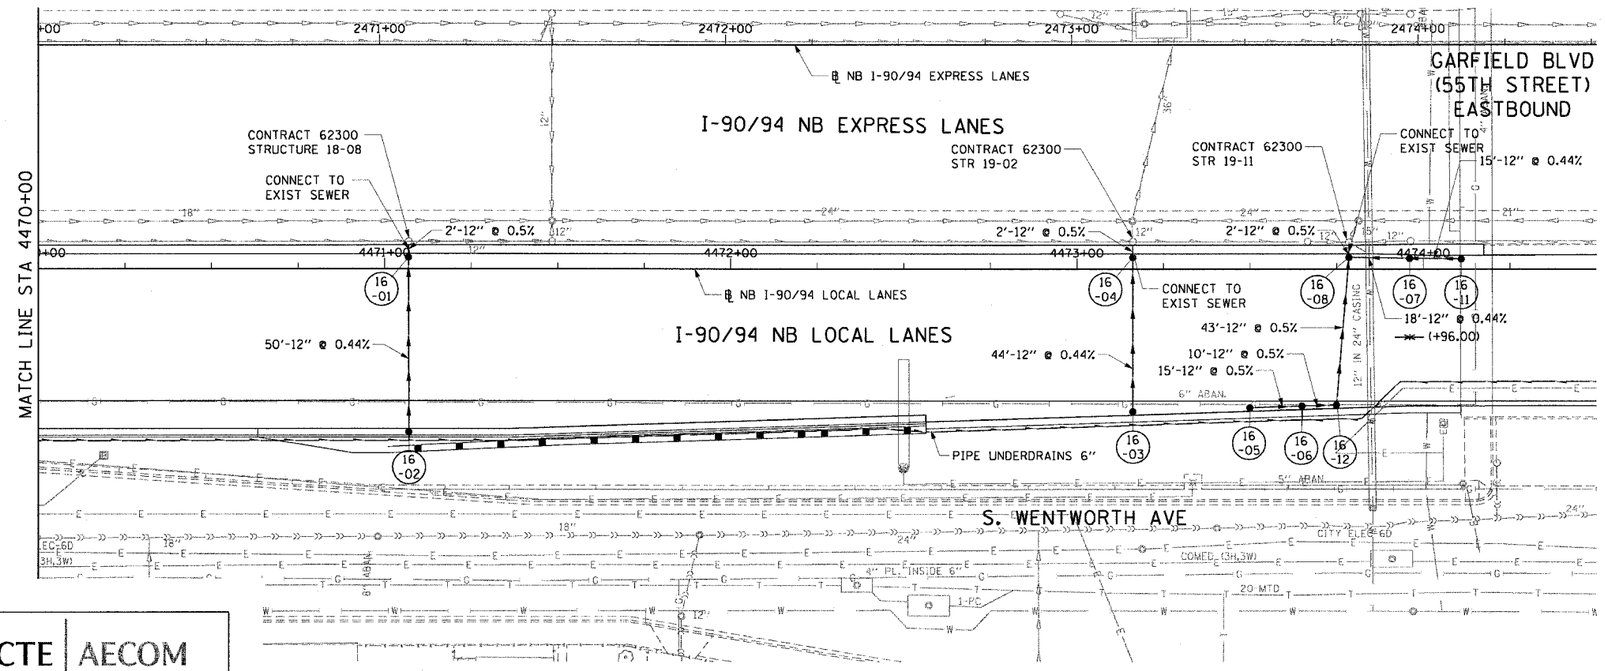

LEGEND: PROPOSED

- INLET
- CATCH BASIN
- MANHOLE
- STORM SEWER
- PIPE UNDERDRAIN
- PROPOSED SWALE
- HIGH POINT
- LOW POINT
- XX -01 — PROPOSED STRUCTURE

NOTES:

1. SEE DRAINAGE SCHEDULES FOR STRUCTURE, PIPE AND UNDERDRAIN INFORMATION.
2. THE LOCATION OF DRAINAGE STRUCTURES AND PIPES CONSTRUCTED IN PREVIOUS CONTRACTS IS BASED OFF OF CONTRACT PLAN DRAWINGS. THE CONTRACTOR MUST VERIFY LIMITS OF PREVIOUS CONSTRUCTION IN THE FIELD.

0 20' 40'

DU-16

REVISIONS NAME	DATE

ILLINOIS DEPARTMENT OF TRANSPORTATION
F.A.I. 90/94 (DAN RYAN EXPRESSWAY)
GARFIELD BLVD TO 31ST STREET (NB LOCAL LANES)

DRAINAGE AND UTILITY PLANS

SCALE: 1"=20' DRAWN BY: MDD
DATE: June 9, 2006 CHECKED BY: MS

CTE | AECOM

D:\04465\civil\8-cnfrs 16 & 19.stm\cnfr 16\drainage and utility plan\dua0616c.stm
6/5/2006 9:48:15 AM