F.A.I. RTE.	SECTION	COUNTY	TOTAL SHEETS	SHEET NO.
90/94	*	COOK	312	167
STA.		TO STA.		
FED. ROAD DIST. NO. 1	ILLINOIS	FED. AID PROJECT		

60A62 * (1919.15, 2021-922 PT1 & PT2) R-1

P:\P40465\Civil\N8-Cntrs 18 & 19\Str\Chir 18\AS\gnp\GM5S18A001.dgn

SIGN DETAIL

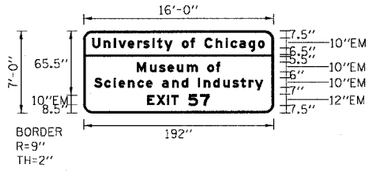

SIGN NUMBER	57 UC & MSI
WIDTH x HEIGHT	16'-0" x 7'-0"
BORDER WIDTH	2"
CORNER RADIUS	9"
MOUNTING	GROUND
BACKGROUND	TYPE: REFLECTIVE
	COLOR TOP PANEL: GREEN
	COLOR BOTTOM PANEL: BROWN
LEGEND/BORDER	TYPE: REFLECTIVE
	COLOR: WHITE

DIMENSIONS ARE IN INCHES.TENTHS LETTER LOCATIONS ARE PANEL EDGE TO LOWER LEFT CORNER

LETTER POSITIONS (X) LENGTH SERIES, SIZE

U	n	i	v	e	r	s	i	t	y			(CONTINUED ON NEXT LINE)					
8.9	20.5	30.7	35.4	44.8	54.4	60.5	69.9	74.6	81.7	89.7							
(CONTINUATION OF PREVIOUS LINE)					o	f		C	h	i	c	a	g	o		174.1	EM10/7.5
					99.7	108.4	112.5	122.4	133.7	143.9	148.9	157.6	167	176.5			
M	u	s	e	u	m		o	f								84.1	EM10/7.5
53.9	67.2	76.4	85	94.5	104.7	115.3	125.4	134									
S	c	i	e	n	c	e		a	n	d		(CONTINUED ON NEXT LINE)					
10.7	21.1	30.5	35.5	45	54.5	63.2	69.6	79.6	89.8	99.3	105.6						
(CONTINUATION OF PREVIOUS LINE)					I	n	d	u	s	t	r	y				170.5	EM10/7.5
					115.6	121.7	131.2	141.4	150.6	158.9	167.1	173.2					
E	X	I	T	5	7											63.1	EM10,EM12
64.4	73.9	84.5	88.6	105.9	118												

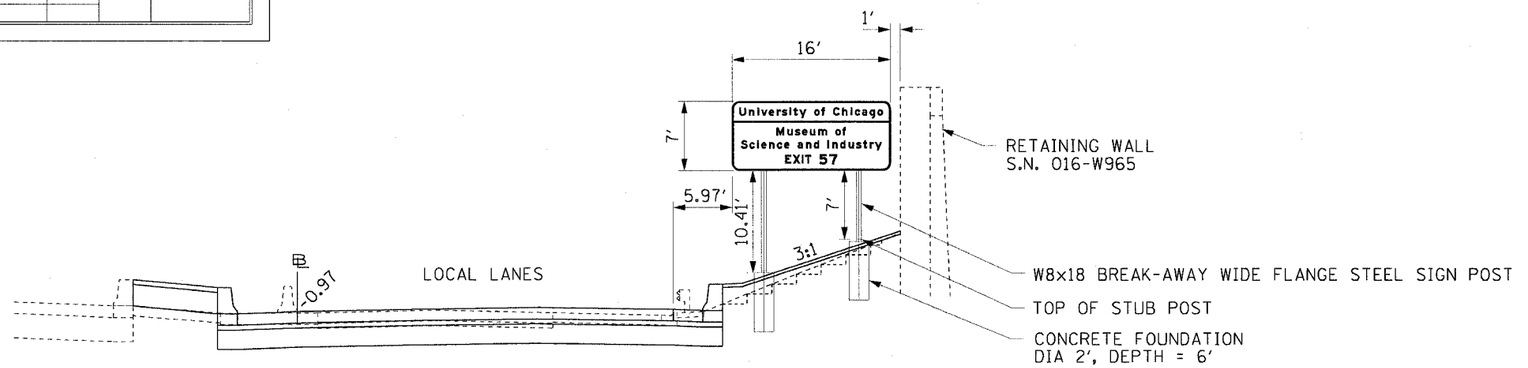

MOUNTING DETAIL
PROPOSED GROUND MOUNT
N.B. I-90/94 STA. 4448+00
LOOKING NORTH

CTE | AECOM

GM-1

REVISIONS NAME	DATE

ILLINOIS DEPARTMENT OF TRANSPORTATION
F.A.I. 90/94 (DAN RYAN EXPRESSWAY)
63RD STREET TO GARFIELD BLVD (NB LOCAL LANES)

PERMANENT SIGN PANEL MOUNTING DETAILS
PROPOSED GROUND MOUNTED SIGN PANELS

SCALE: NONE DRAWN BY: SWANG
DATE: June 9, 2006 CHECKED BY: RMG

6/12/2006 11:02:58 AM