STATE OF ILLINOIS
DEPARTMENT OF TRANSPORTATION

F.A.I. RTE.	SECTION	COUNTY	TOTAL SHEETS	SHEET NO.
90/94	*	COOK	312	236
STA.	TO STA.			
FED. ROAD DIST. NO. 1	ILLINOIS	FED. AID PROJECT		
60A62	* (1919.15, 2021-922 PT1 & PT2) R-1			

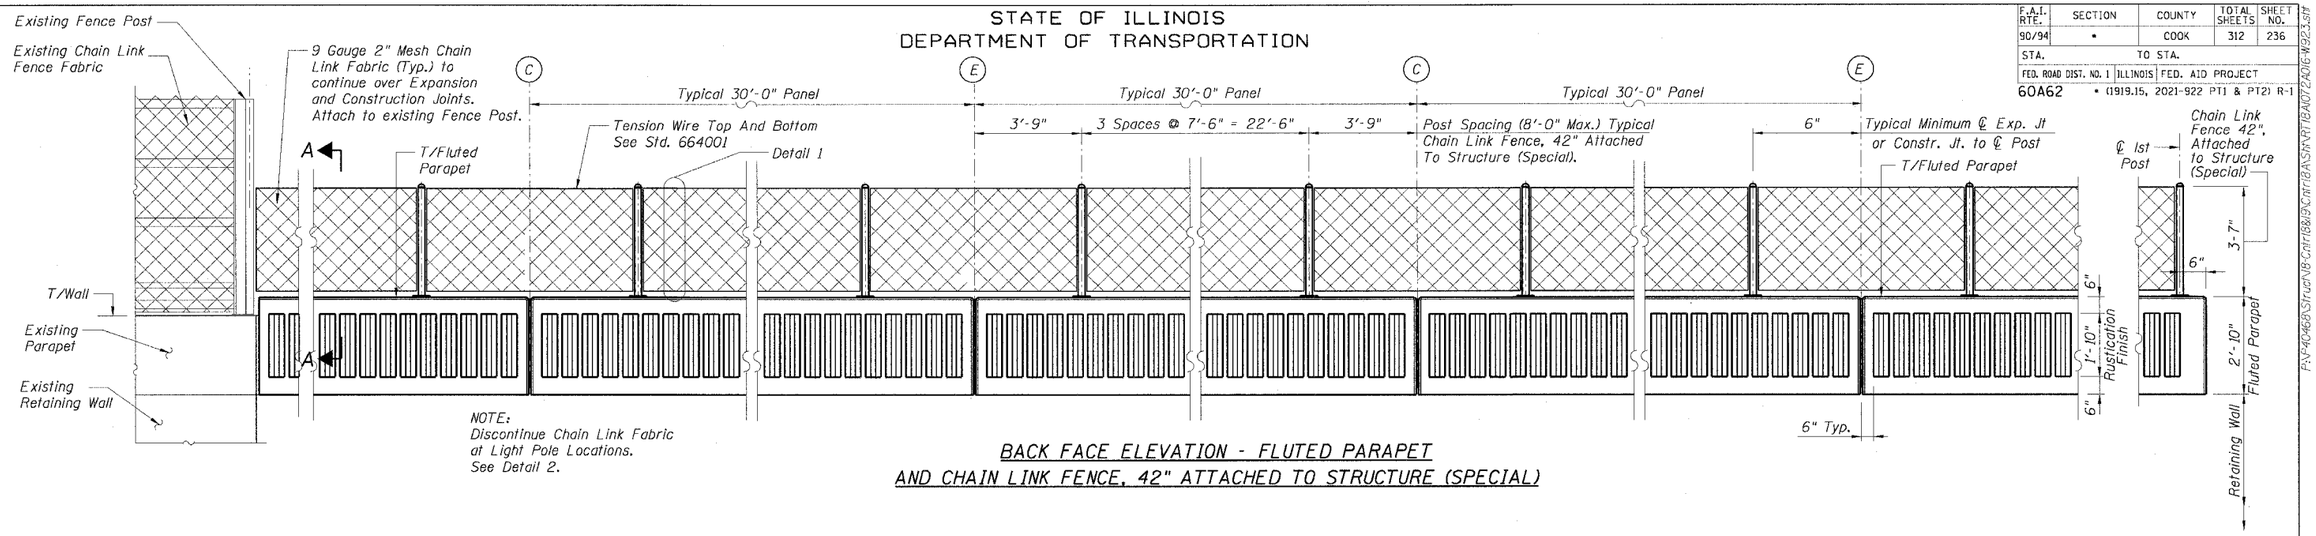

BACK FACE ELEVATION - FLUTED PARAPET AND CHAIN LINK FENCE, 42" ATTACHED TO STRUCTURE (SPECIAL)

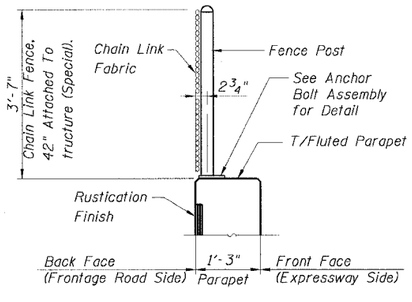

SECTION A-A

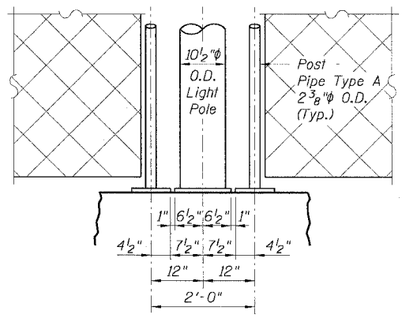

DETAIL 2

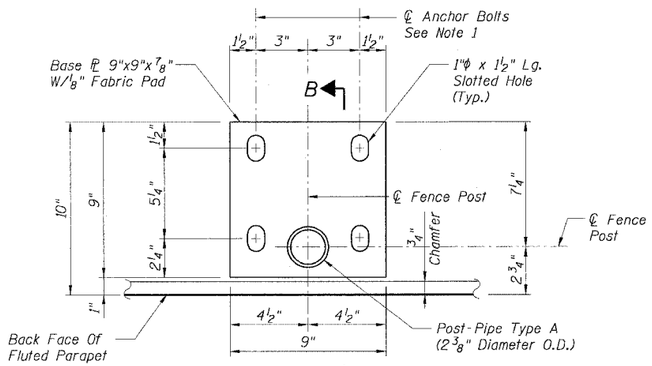

B

PLAN

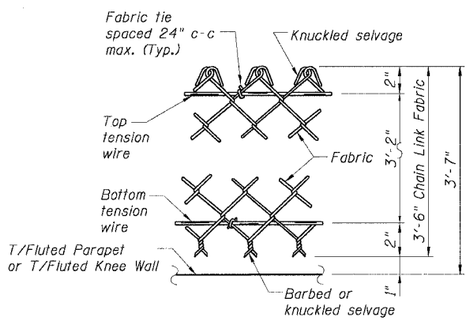

DETAIL 1

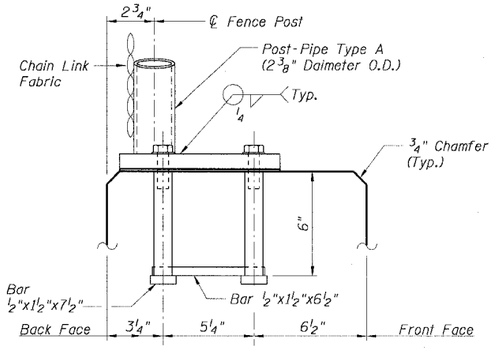

SECTION B-B

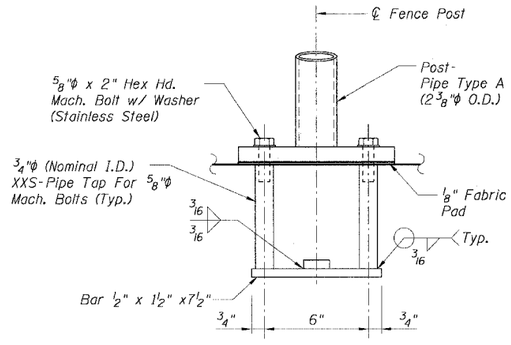

ELEVATION

NOTES:

1. Anchor Bolts:
   In lieu of the Cast in Place Anchor Bolt Assembly shown, the Contractor has the option of drilling and grouting 5/8" diameter Galvanized Anchor Rods with Hex Nuts and 1 1/4" diameter Washers. Embedment shall be according to Adhesive Anchor Manufacturers specifications. Weld nuts to Anchor Bolt after installation. Included in the cost of Chain Link Fence, 42" Attached To Structure (Special).

2. For additional Chain Link Fence Details see Std. 664001.

LEGEND:

- (C) Construction Joint
- (E) Expansion Joint
- Chain Link Fabric
- Rustication Finish

Sheet A7 of 8

REVISIONS NAME	DATE

ILLINOIS DEPARTMENT OF TRANSPORTATION
F.A.I. 90/94 (DAN RYAN EXPRESSWAY)
63RD STREET TO GARFIELD BLVD (NB LOCAL LANES)
CHAIN LINK FENCE DETAILS
SOUTH STATE STREET RETAINING WALL
SECTION (1818, ETC, 2324.6-1P) R-10
STATION 25+26.41 TO 33+04.33
COOK COUNTY S.N. 016-W923
SCALE: None DRAWN BY: RSB
DATE: June 9, 2006 CHECKED BY: MJP

CTE | AECOM

ANCHOR BOLT ASSEMBLY DETAILS

P:\V-40462\Struct\B-Cart\B815\Cart\BASNSHRT\BA07T2A016-W923.sht
6/2/2006 11:09:09 AM