•REF-topo02
•REF-pp02
•REF-prof02

CONTRACT NO. 60A64

F.A.P RTE.	SECTION	COUNTY	TOTAL SHEETS	SHEET NO.
350	101 TS-2	COOK	26	8
STA. 45+67.31		TO STA. 54+26.41		
FED. ROAD DIST. NO.	ILLINOIS	FED. AID PROJECT		

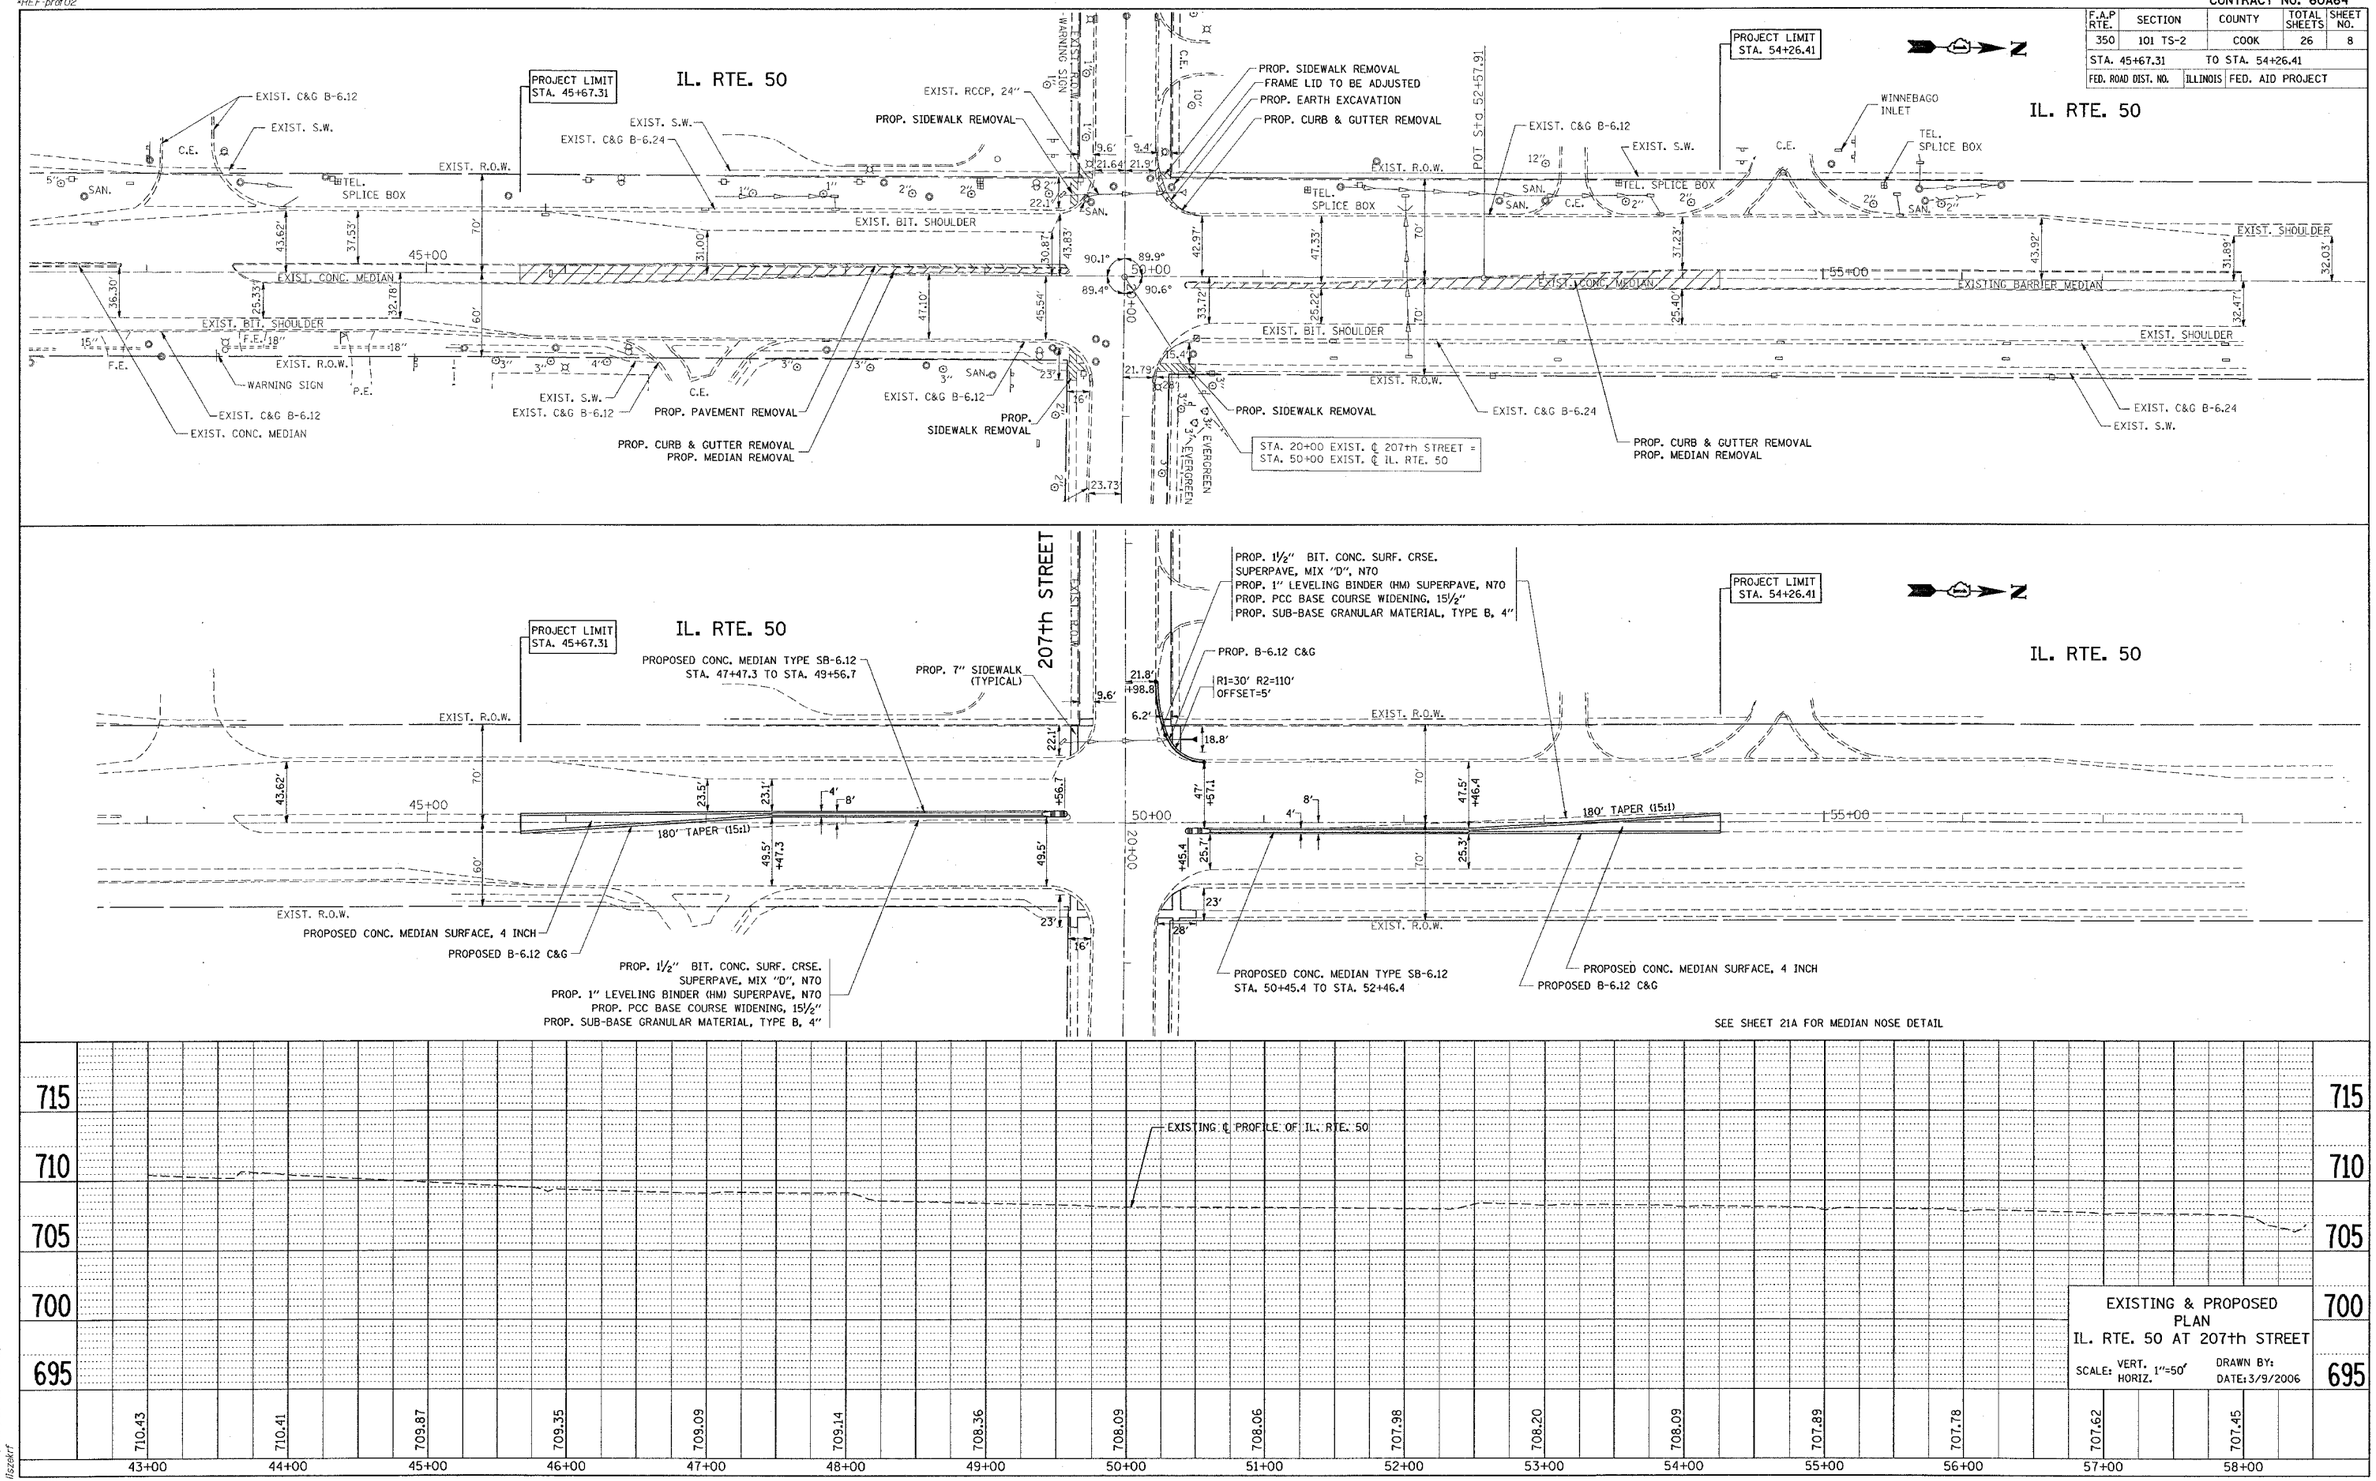

EXISTING & PROPOSED PLAN
IL. RTE. 50 AT 207th STREET
SCALE: VERT. 1"=50' HORIZ.
DRAWN BY:
DATE: 3/9/2006

3/9/2006
c:\Projects\pl28405\sh_all.dgn
llszekrf