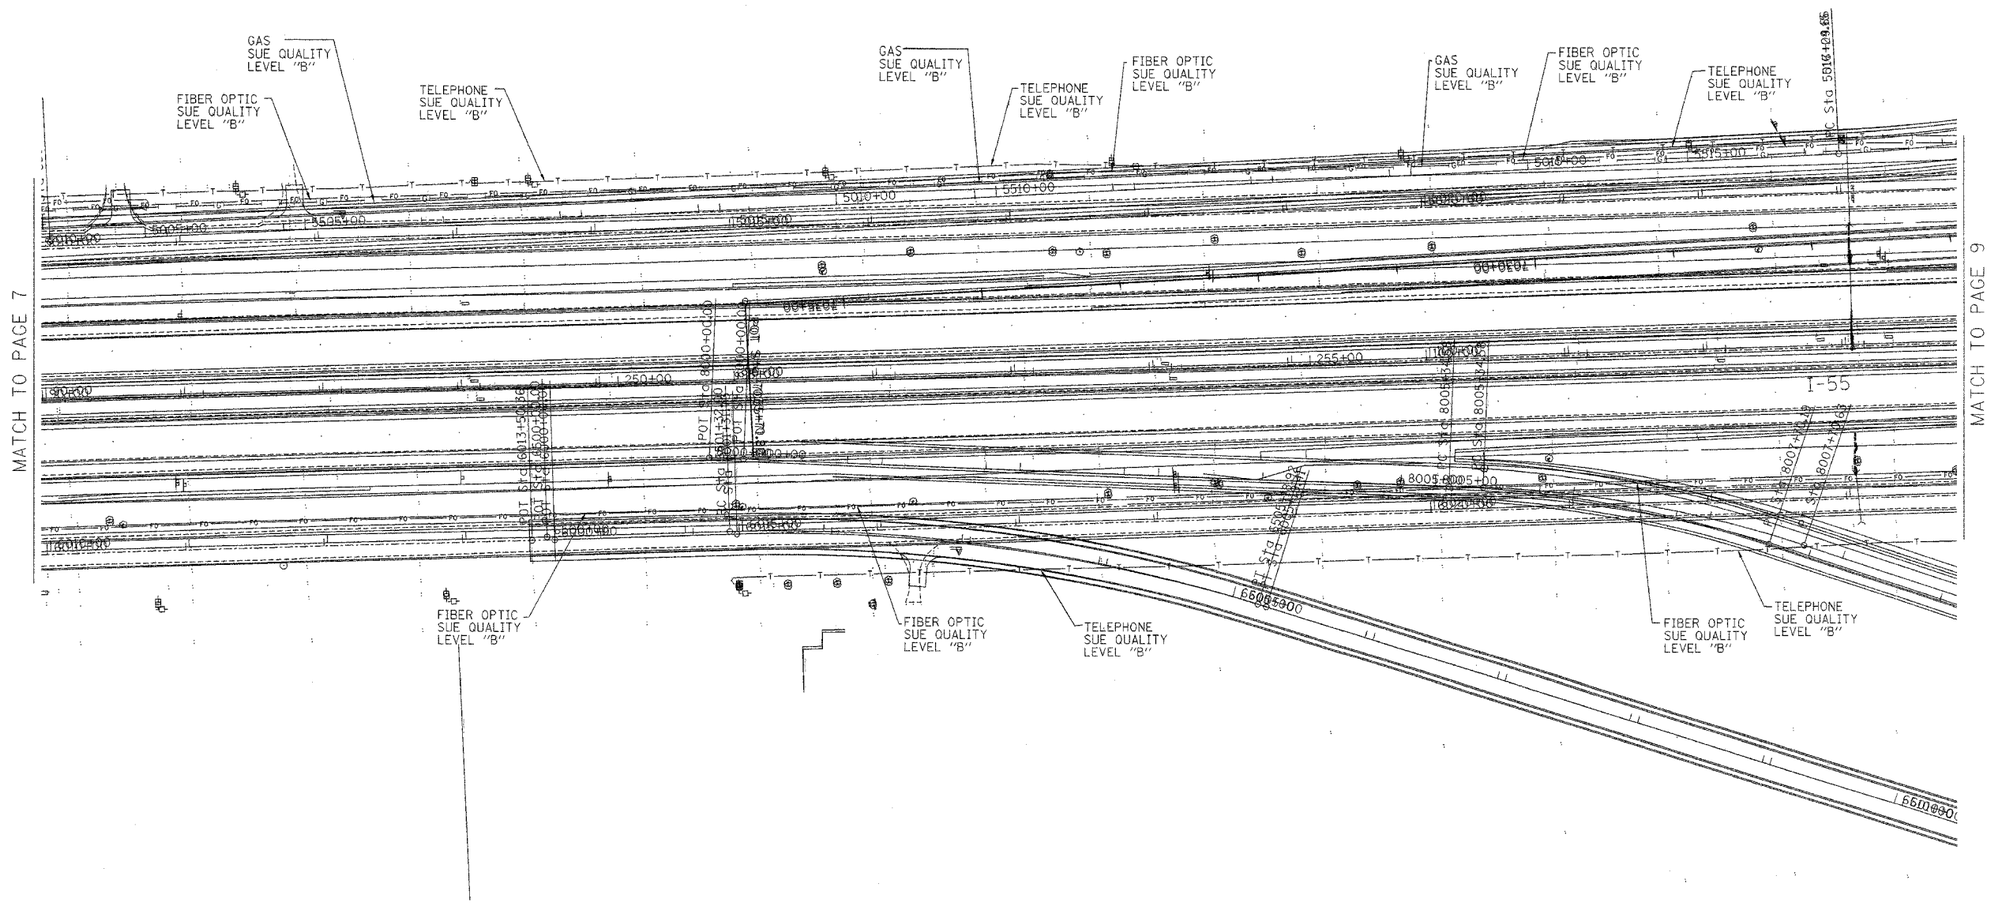F.A. RTE.	SECTION	COUNTY	TOTAL SHEETS	SHEET NO.
55	2005-0421	WILL	72	57
STA.		TO STA.		
FED. ROAD DIST. NO.		ILLINOIS	FED. AID PROJECT