CONTRACT NO. 60A70

F.A. RTE.	SECTION	COUNTY	TOTAL SHEETS	SHEET NO.
55	2005-062 I	WILL	72	70
STA. 278+00.00		TO STA. 337+00.00		
FED. ROAD DIST. NO.	ILLINOIS	FED. AID PROJECT		

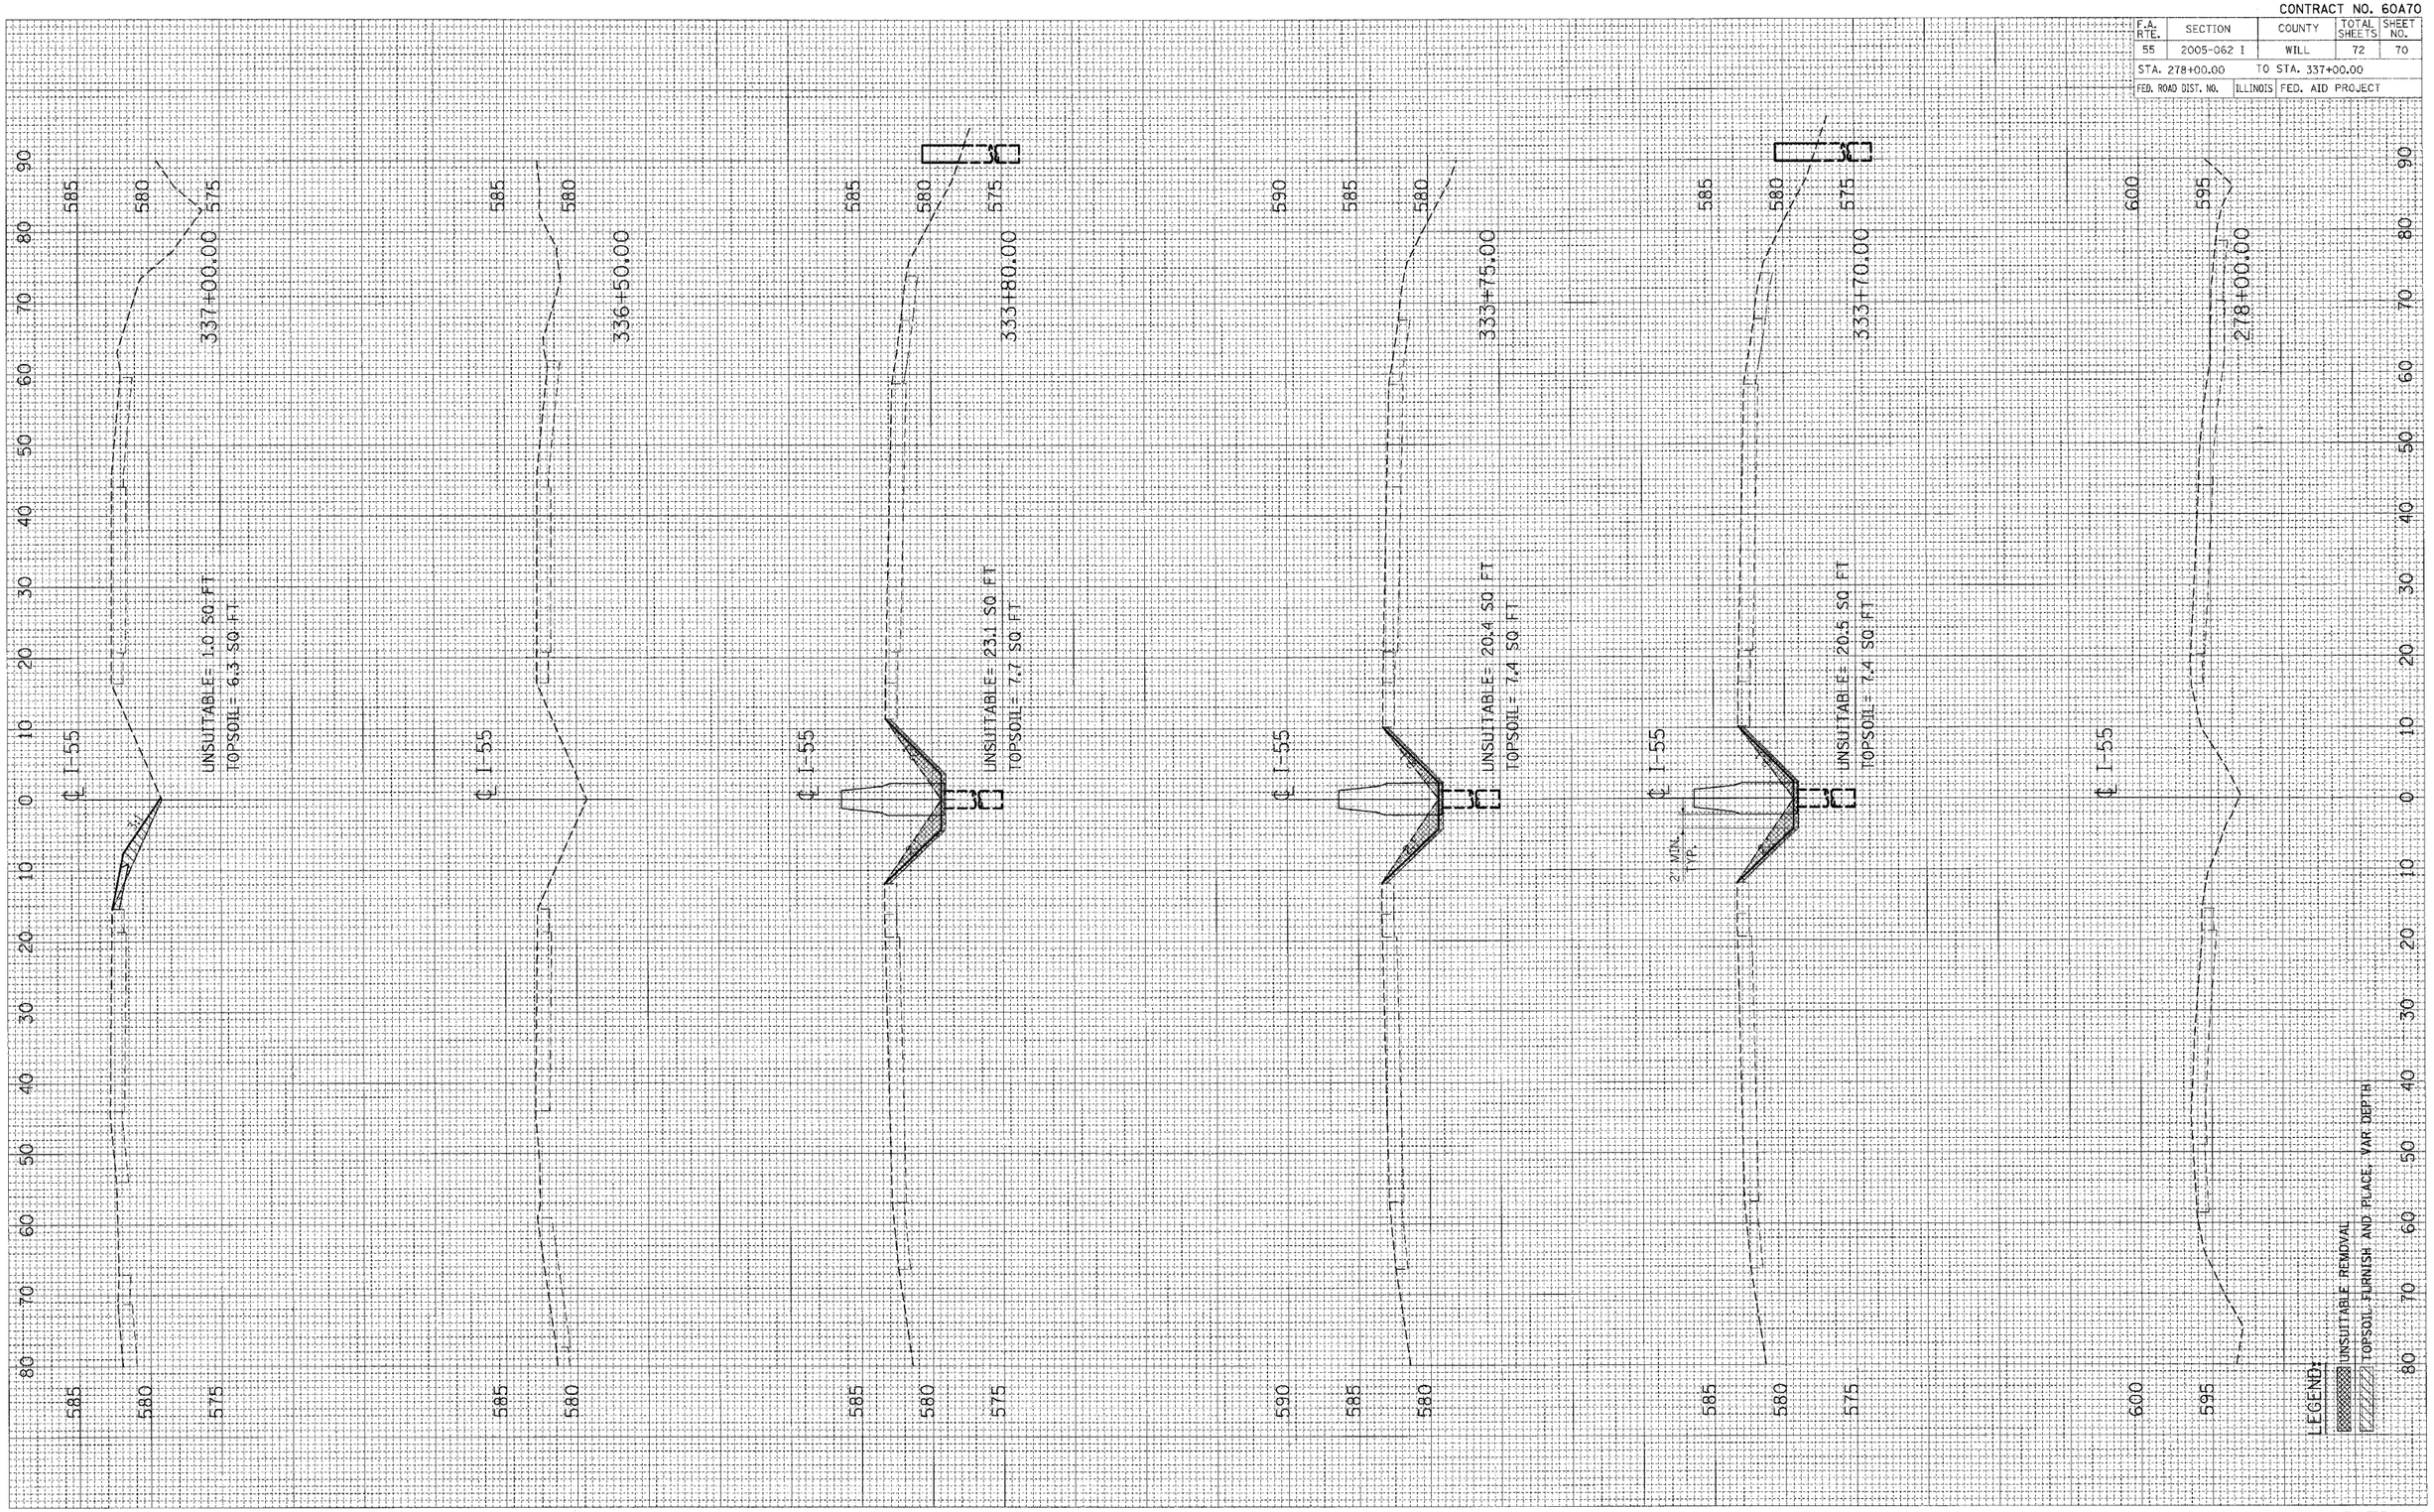

I-55 CROSS-SECTIONS

FINAL SURVEY	BY	DATE
SURVEYED		
PLOTTED		
TEMPLATE		
AREAS		
AREAS CHECKED		
NOTE BOOK		
NO.		

ORIGINAL SURVEY	BY	DATE
SURVEYED		
PLOTTED		
TEMPL.		
AREAS		
AREAS CHECKED		
NOTE BOOK		
NO.		

PLOT DATE = $DATE$
FILE NAME = $FILE$
PLOT SCALE = $SCALE$
USER NAME = $USER$